WFG JOB NO. SHEET NO.

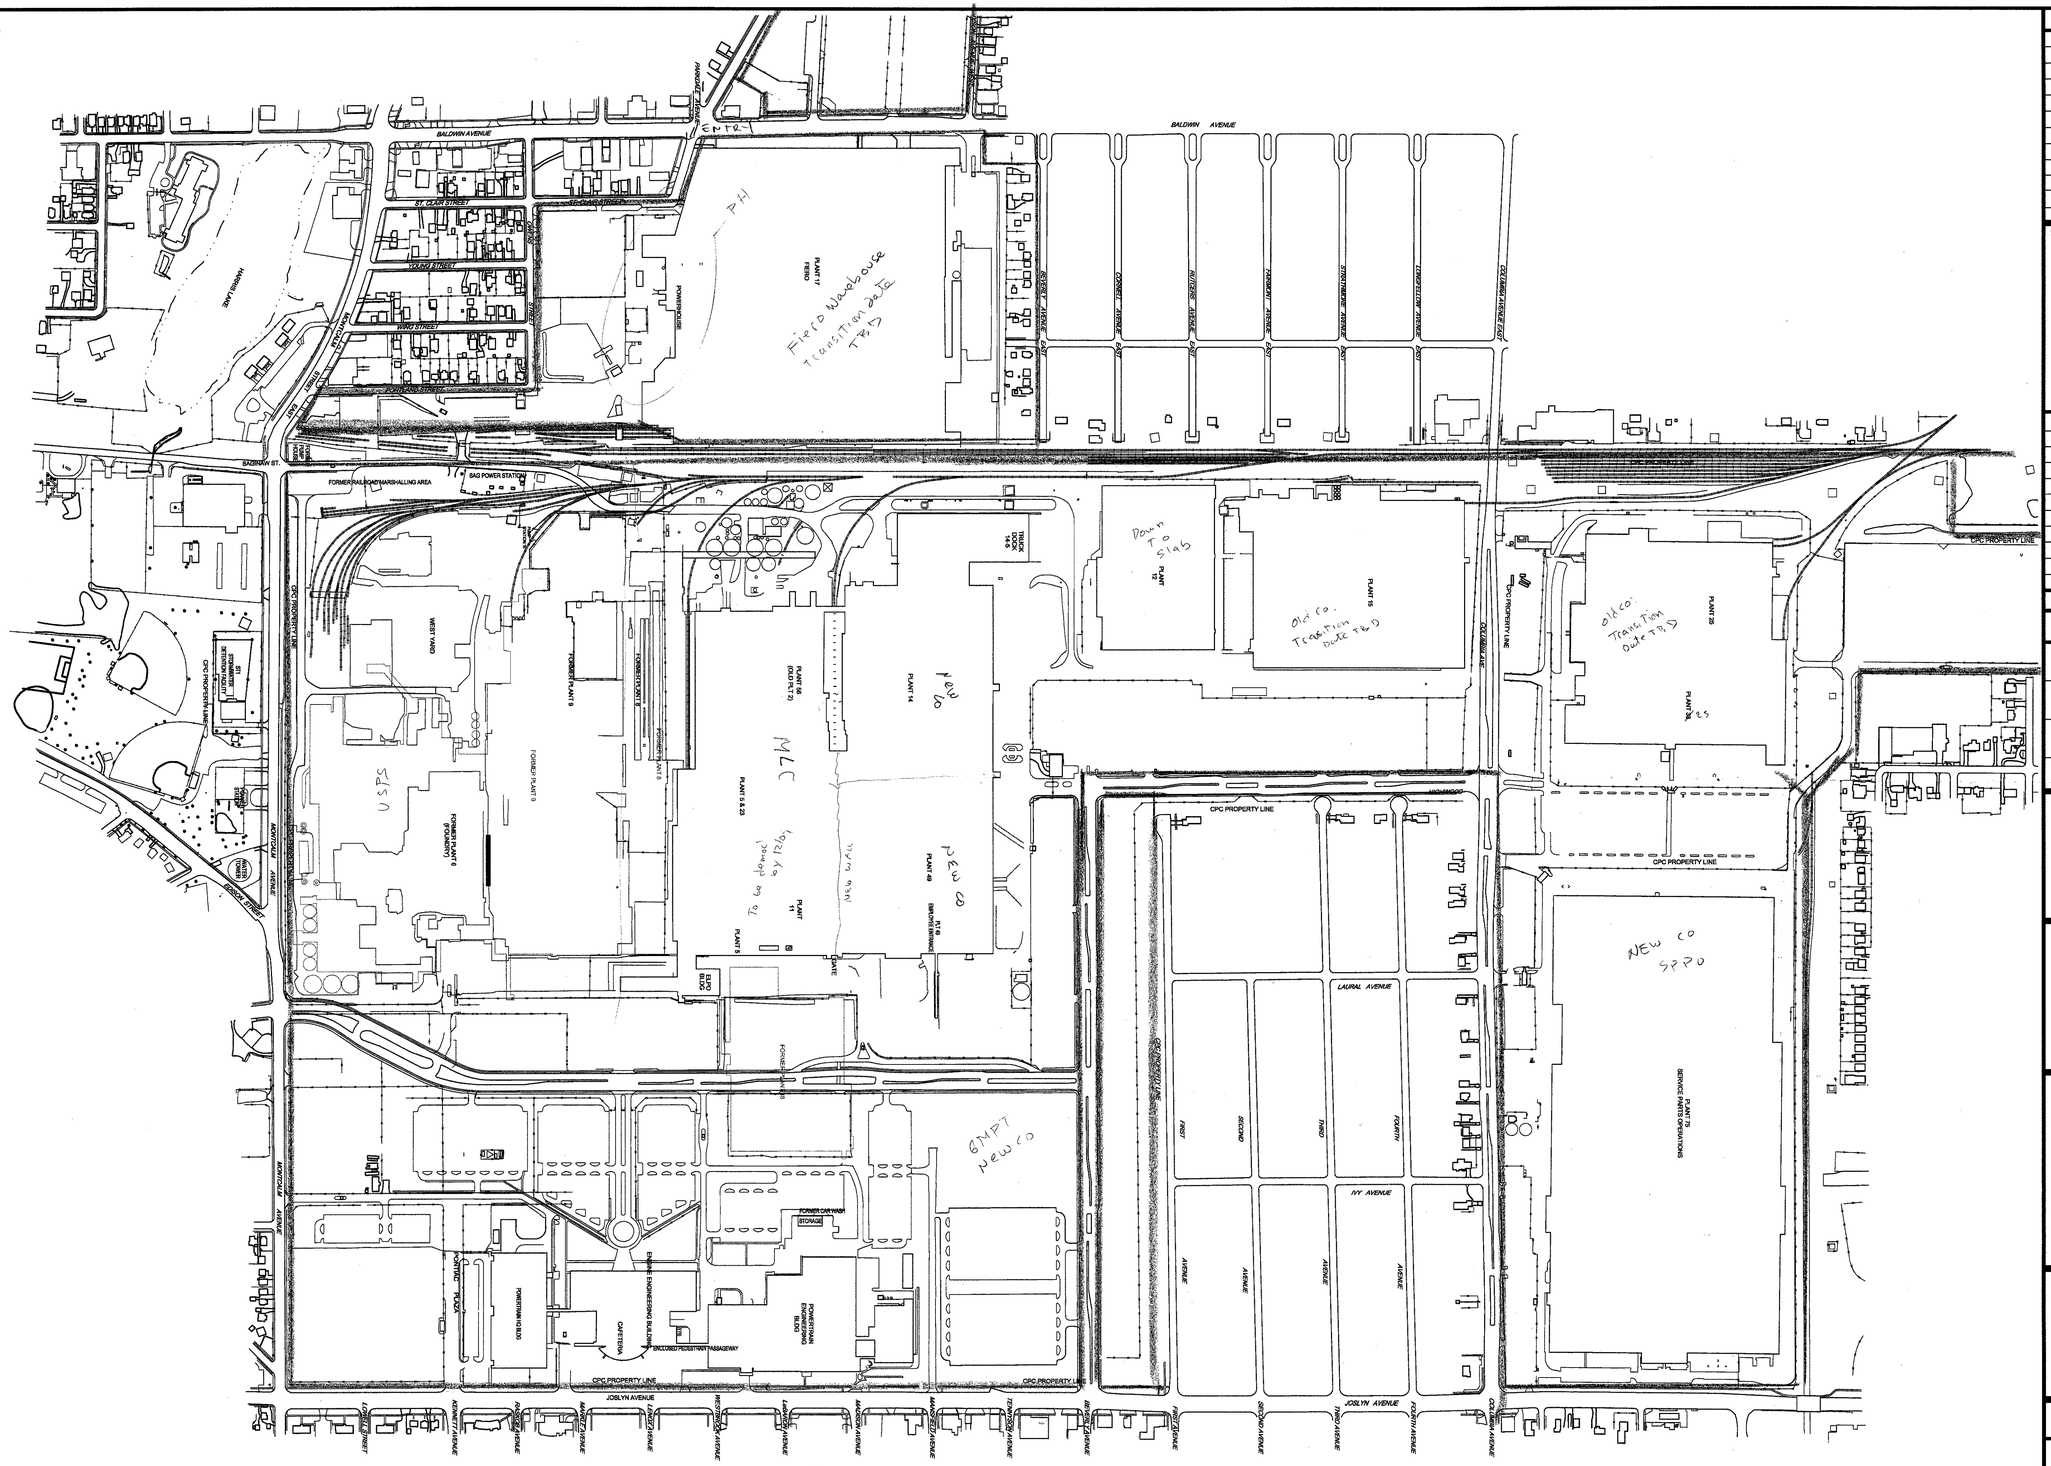

DATE	ISSUED FOR	PROJECT ARCH/ ENGR APPROVAL	DEPT. MGR/SUPR APPROVAL

SITE/BUILDING PLAN & NORTH ARROW

NO.	DATE	PROJECT ARCH/ ENGR APPROVAL	DEPT. MGR/SUPR APPROVAL

REVISIONS

SUPPLIER PROJECT NO. 20070777

SUPPLIER DRAWN BY D. SHERMAN

SUPPLIER CHECKED BY L. ANCYPA

SUPPLIER PE/PM L. ANCYPA

CERTIFIED BY

CONSULTANT A/E FIRM INFO & LOGO

HRC

HUBBELL, ROTH & CLARK, INC
Consulting Engineers

555 HULET DRIVE
BLOOMFIELD HILLS, MICH.

P.O. BOX 824
48303 - 0824

GM

Worldwide Facilities Group
FACILITIES
General Motors Corporation

MFD PONTIAC NORTH CAMPUS
Site ID: 5024
PONTIAC NORTH SITE PLAN
Structure ID:
Level:

BUILDING 23 DEMOLITION

PONTIAC NORTH SITE PLAN

WFG PE/PM L. DAVIS

WFG JOB NO

DRAWN BY D. SHERMAN

SCALE 1" = 300'

DATE 04/16/08

SHEET NUMBER **-01**

V:\200709\20070915\C\GM_T_Drive\Sewers (ADM031)\HRC_base_siteplan.dwg

FILE PLOT DATE STAMP Apr 16, 2008 – 10:40am