L:\work:\62806.01\Dwg\StageIIReport\StIIRpt-F2_2.dwg

GENERAL MOTORS CORPORATION
MLK BOULEVARD FACILITY

LOCATIONS OF AOIs, MONITORING WELLS, AND SOIL BORINGS

DESIGNED BY	NW	DATE JUNE 2005
DRAWN BY	NW	DATE JUNE 2005
CHECKED BY		DATE
FILE	SIIRpt-F2_2	EXP NW062905
SCALE	1"=200'	
PLOT	1:200	DRAWING
PROJECT	62806	

2.2
FIGURE NO.

NO.	REVISIONS	BY	DATE	NO.	REVISIONS	BY	DATE

EarthTech
A Tyco International Ltd. Company

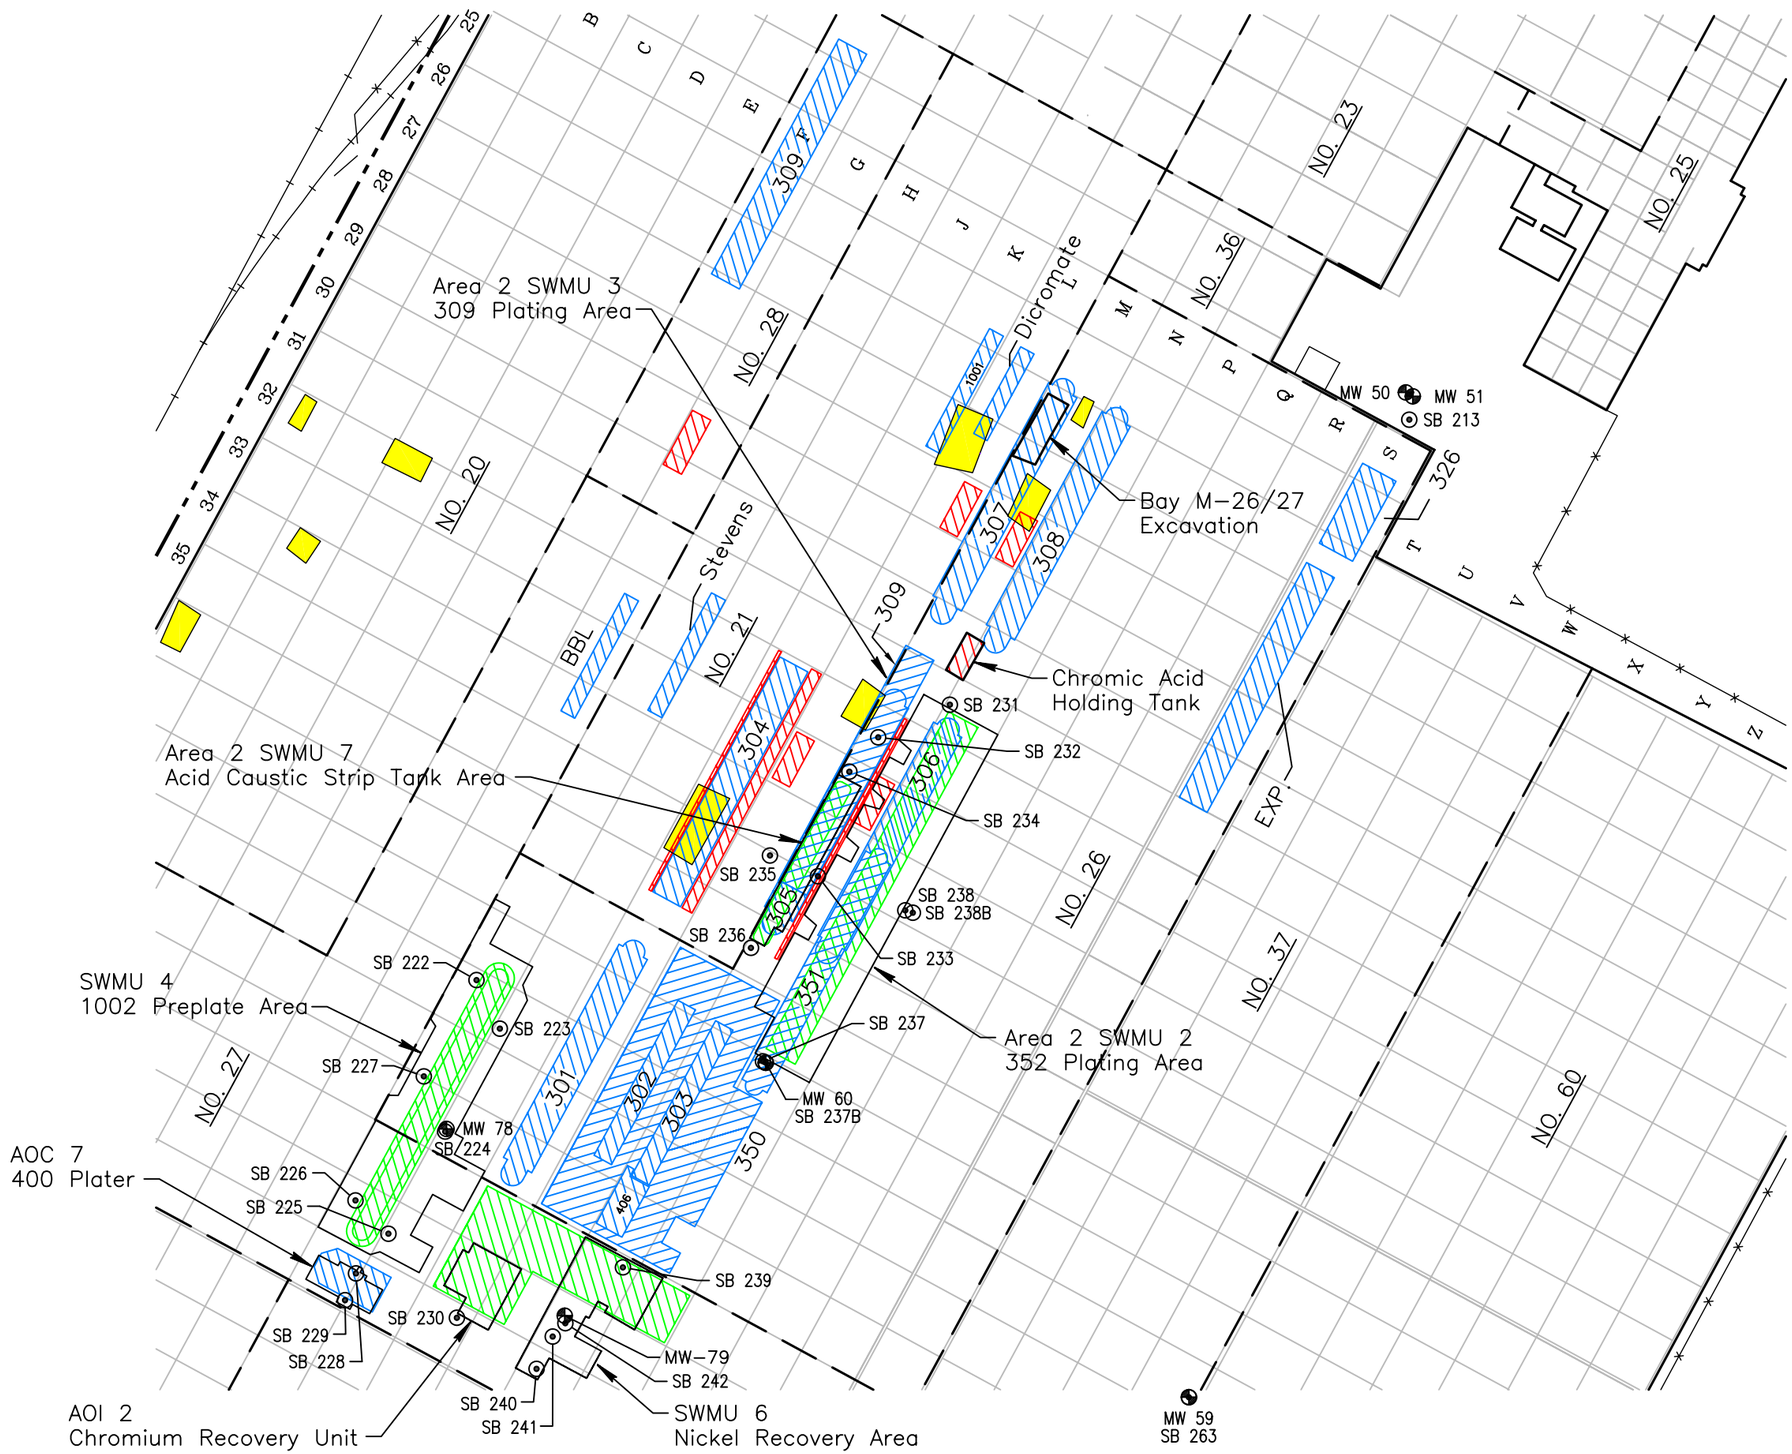

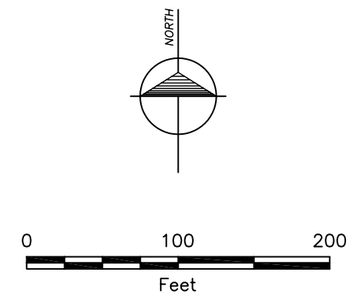

Legend

- NO. 37 — Building Designation
- Exterior Building Wall (Prior to Excavation)
- Fence Line
- Railroad
- Property Boundary
- Recent Plater Removed by GM
- Other Former Plater Location
- Underground
- Area of Stained Soil Beneath Concrete
- Existing Monitoring Well
- Previous Soil Boring

Notes:

1. Locations of former platers and building walls based on compilations by GM (2007).
2. Locations of soil borings, monitoring wells, bay M-26/27 excavation, chromic acid holding tank, and selected building columns based on field survey.

EARTH TECH | AECOM

CHROMIC ACID HOLDING TANK AND M-26/27 EXCAVATION LOCATION MAP

GENERAL MOTORS CORPORATION
MLK BOULEVARD FACILITY
ANDERSON, INDIANA

FILE NAME:	DRN	PROJECT NO.	DATE	FIGURE NO.
Bay M2627 Fg2.dwg	NLW	62806	NOV/2008	2

Plotted By: nancy.wilzbacher
Layout-Sheet Name: MODEL
Plot File Date Created: Nov/21/2008 2:33 PM

Filename: L:\WORK\62806.01\DWG\BAY M-26 27\BAY M2627 FG2.DWG