PROJECT NO. 4909 SHEET NO. 2

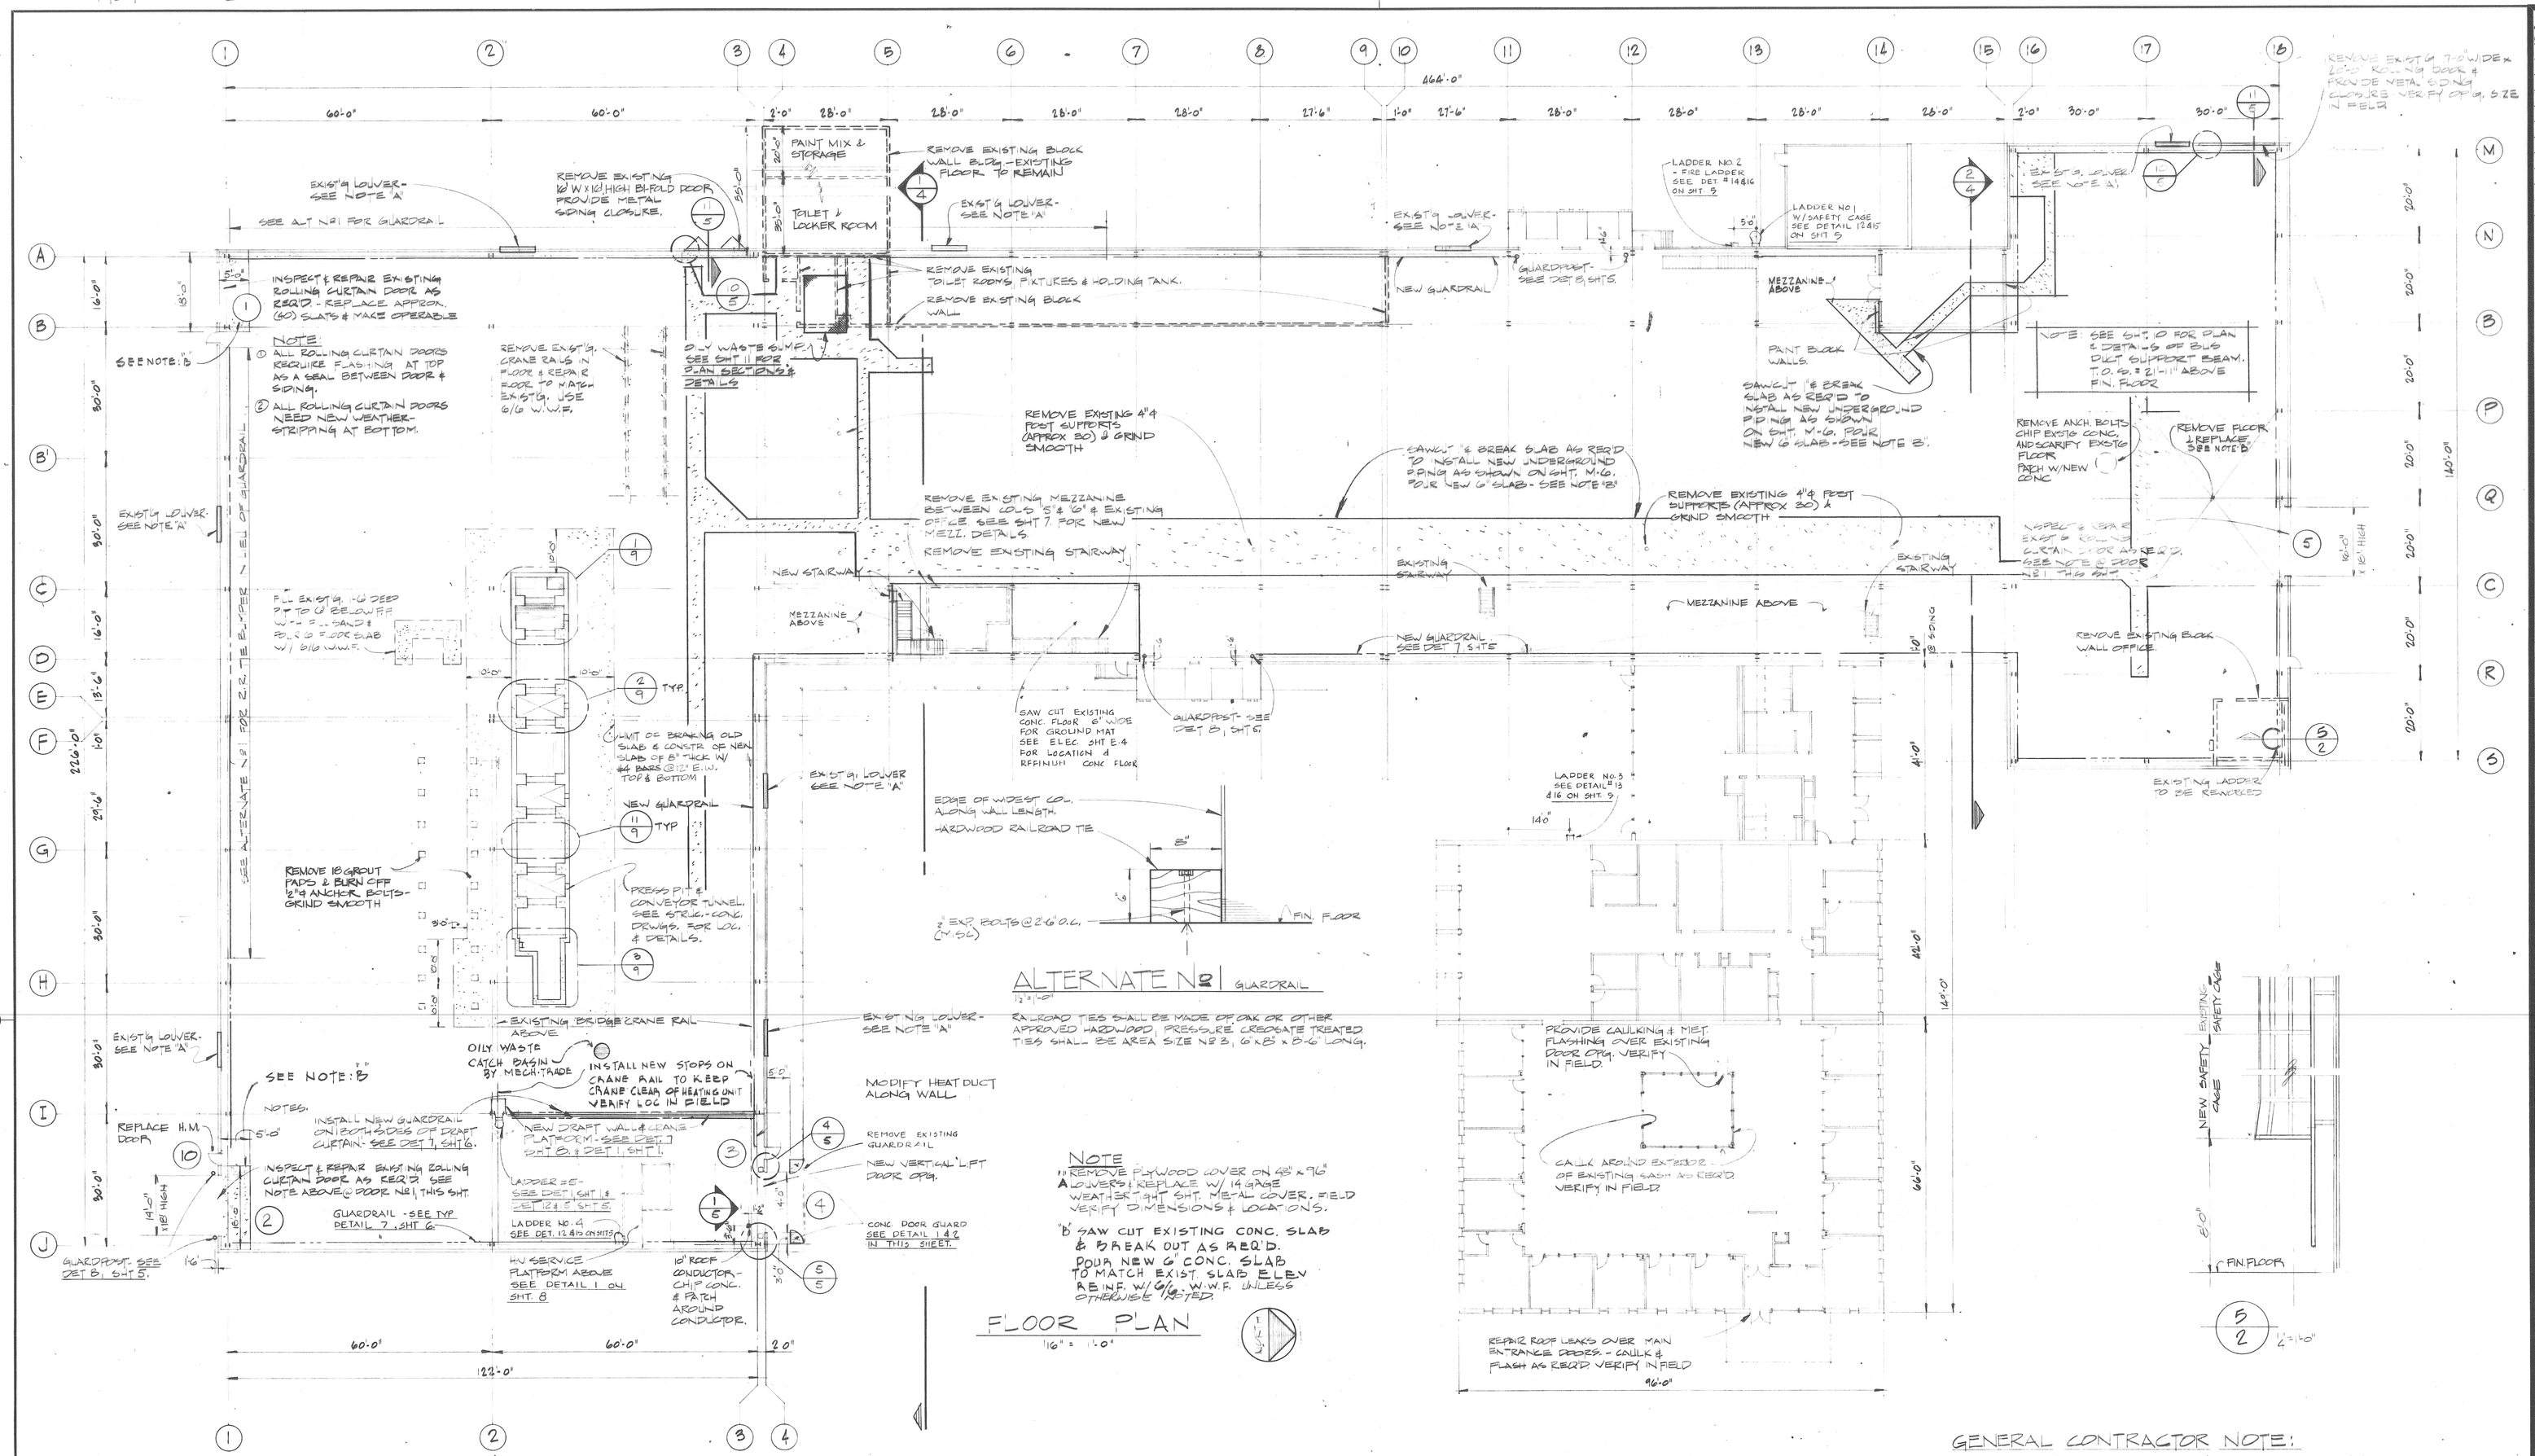


| DATE | ISSUED FOR | APPROVAL | APPROVAL |
|---|---|---|---|
| 6-22-78 | ALL TRADES | R. Lepori | [illegible] |
| #3 | 11-27-78 | W.V. | R. Lepori |
| #7 | 1-3-78 | W.V. | R. Lepori |
| #6 | 10-27-78 | M.M. | R. Lepori |
| #5 | 10-12-78 | M.M. | R. Lepori |
| #4 | 9-27-78 | W.V. | R. Lepori |
| P.C. 1 | 7-26-78 | J.C. | [illegible] |
| NO. | DATE | BY | APPROVAL | APPROVAL |

REVISIONS

| CONTRACT SIGNATURES | DRAWING CERTIFIED BY |
|---|---|
| FOR THE OWNER | NIKOLA NEDELJKOVIC Registered Professional Engineer Commonwealth Of Virginia |
| FOR THE CONTRACTOR | DATE No. 16531 |

GM Plant Engineering & Construction

General Motors Corporation 485 West Milwaukee Avenue Detroit, Michigan-48202

MANUFACTURING BUILDING MODIFICATIONS

FOR

DELCO MORAINE DIVISION

GENERAL MOTORS CORPORATION

FREDERICKSBURG VIRGINIA

PROJECT TITLE

EXISTING MFG. BLDG. FIRST FLOOR PLAN

SHEET TITLE

| OWNER'S IDENTIFICATION | 4909 P. E. & C. PROJECT NUMBER |
|---|---|
| DATE 6-22-78 | 2 |
| DRAWN BY V.K. M.M. | |
| JOB CAPT. R. LEPORI | SHEET NUMBER |

P.E. & C. 145 REV. 1-77 K&E 17 0153 12-77 3489+