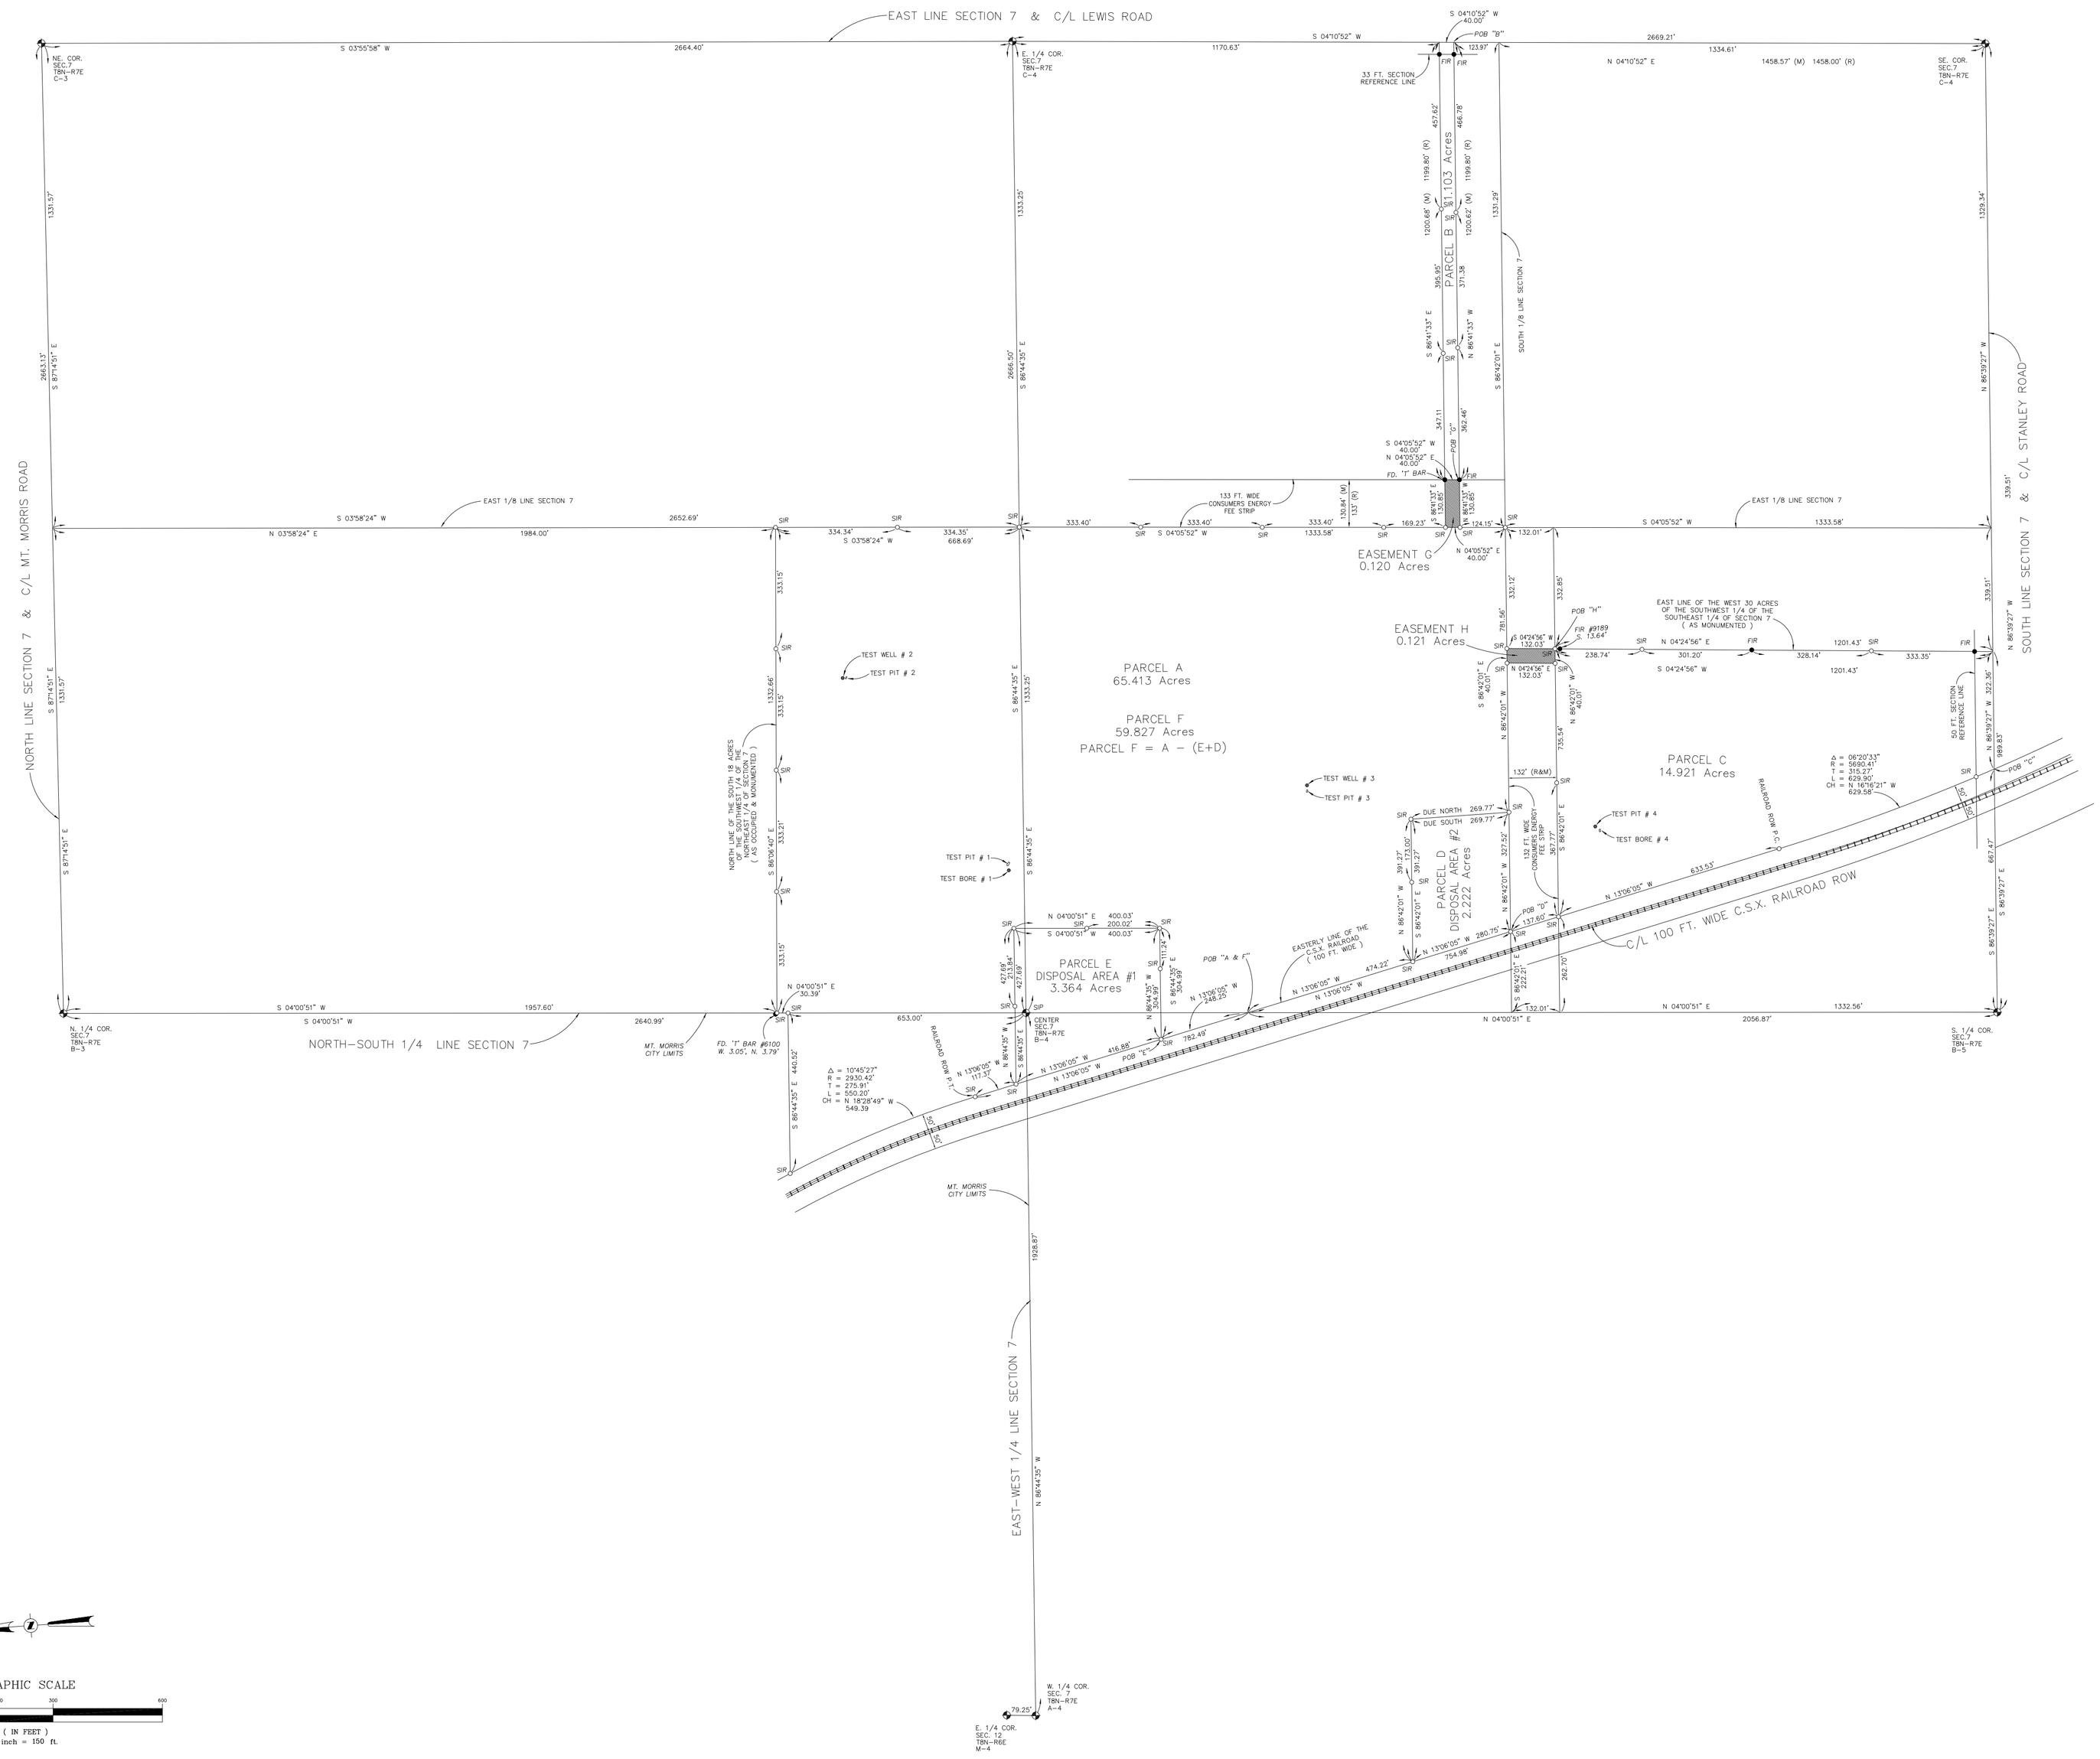

MADE IN MICHIGAN

HUGHES
LAND SURVEYORS
DAVID H. HUGHES AND ASSOCIATES, INC.
638 SOUTH GRAND AVENUE P.O. BOX 1039
FOWLERVILLE, MICHIGAN 48836
OFC: (517) 223-3512
FAX: (517) 223-3987
EMAIL: SURVEYOR@HUGHES-SURVEYORS.COM
www.h-s-a.com

CLIENT : CONESTOGA-ROVERS & ASSOC.

MT. MORRIS

SUPPLEMENTAL OVERALL SURVEY DRAWING
SECTION 7, T8N-R7E, GENESEE TOWNSHIP, GENESEE COUNTY, MICHIGAN
CONESTOGA-ROVERS & ASSOCIATES REFERENCE #12626

REVISIONS	DATE

REVISIONS	DATE
REVISED PARCEL "A" AND "F"	02-05-99

CONT. INT.: N/A
FIELD : RH/JH/MB/TH
V. SCALE: N/A

SCALE: 1"=150'

JOB# : 91792

DRWG. by : MB
CHECK : DDH
DATE : 12-02-98
FILE : 91792SVALR
SHEET : 1 OF 1

1