


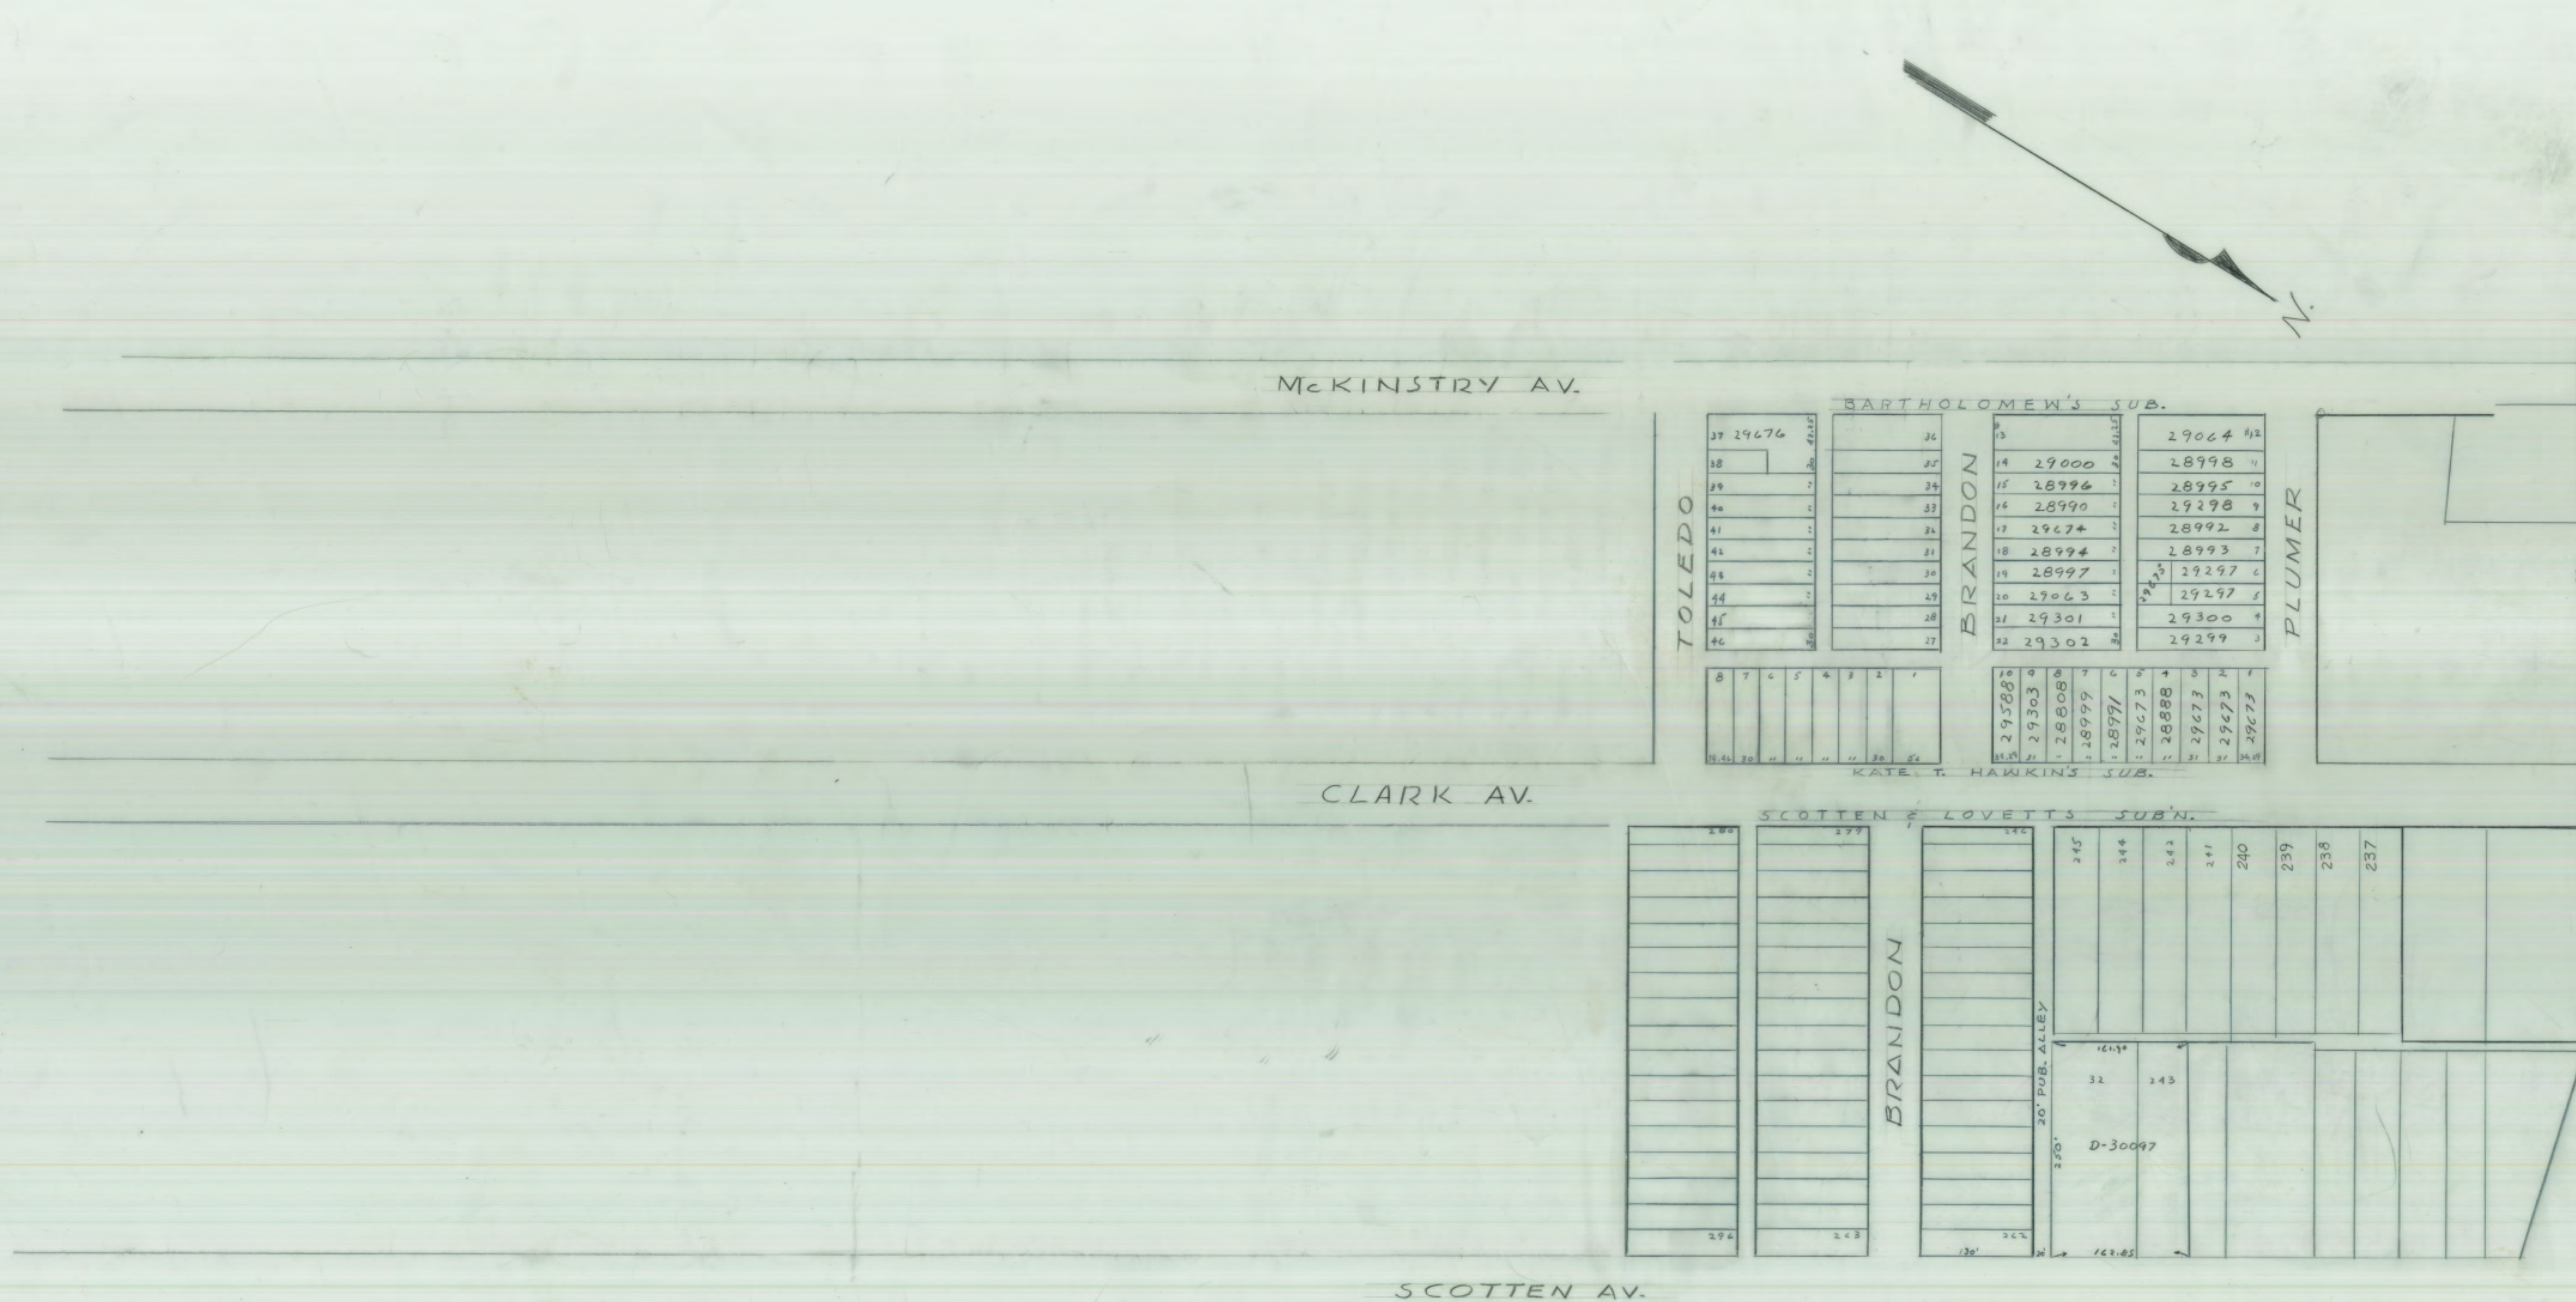

SEE PLAN 109-3

NOTE
FOR LEGAL DESCRIPTION OF
PROPERTY - PARCEL "J" SEE
D43903, D43352

DOCUMENTS				
DEEDS	GRANTOR	GRANTEE	T. P.	ABS.
28992	J.W. F.T. ADKINS	TO CADILLAC DIV.	16774	
28993	LECTIE PETERSON		16775	
28994	E. E. L. SCHNECK		16776	
28995	FRANK L. DANKO		16777	
28996	E. R. K. J. HEISE		16778	
28997	GRACE WASHINGTON		16779	
28998	ROZALIA TRUNT		16780	
28999	R. E. D. KINDER		16781	
29000	J. V. MEYECIC		16782	
28808	P. R. P. RATLIFF		16773	
28991	L. S. W. WATSON		16774	
29063	MARY CITROWSKI		16833	
29064	FRANCES ZABLOTNY		16834	
29173	A. J. F. M. C. MILLS		17308	
29174	PAUL DOZAI ET AL		17309	
29175	" " " " " "		17310	
29176	D. P. H. V. JAROSZ		17311	
28888	H. R. RATLIFF		16703	
28990	E. V. M. J. MITH		16772	
30037	MIL-MAC INDUSTRIES		17562	
43352	CADILLAC MOTOR - " " " "			

SEE PLAN #109

Clark St. Redevelopment
Industrial Land
12930 - Map 6/11

GENERAL MOTORS CORP. - REAL ESTATE -				
OFFICE OF THE SECRETARY - 8-217 GENERAL MOTORS BUILDING DETROIT				
DIVISION	CADILLAC MOTOR DIV.	DRAWN BY	CHKD. BY	D T E
LOCATION	DETROIT, MICH.			
ADDRESS	SCOTTEN-CLARK-MCKINSTRY PLUMER-BRANDON-TOLEDO	TRACED BY	S C A L E	PLAN NO.
TITLE	PLOT PLAN			109-2