


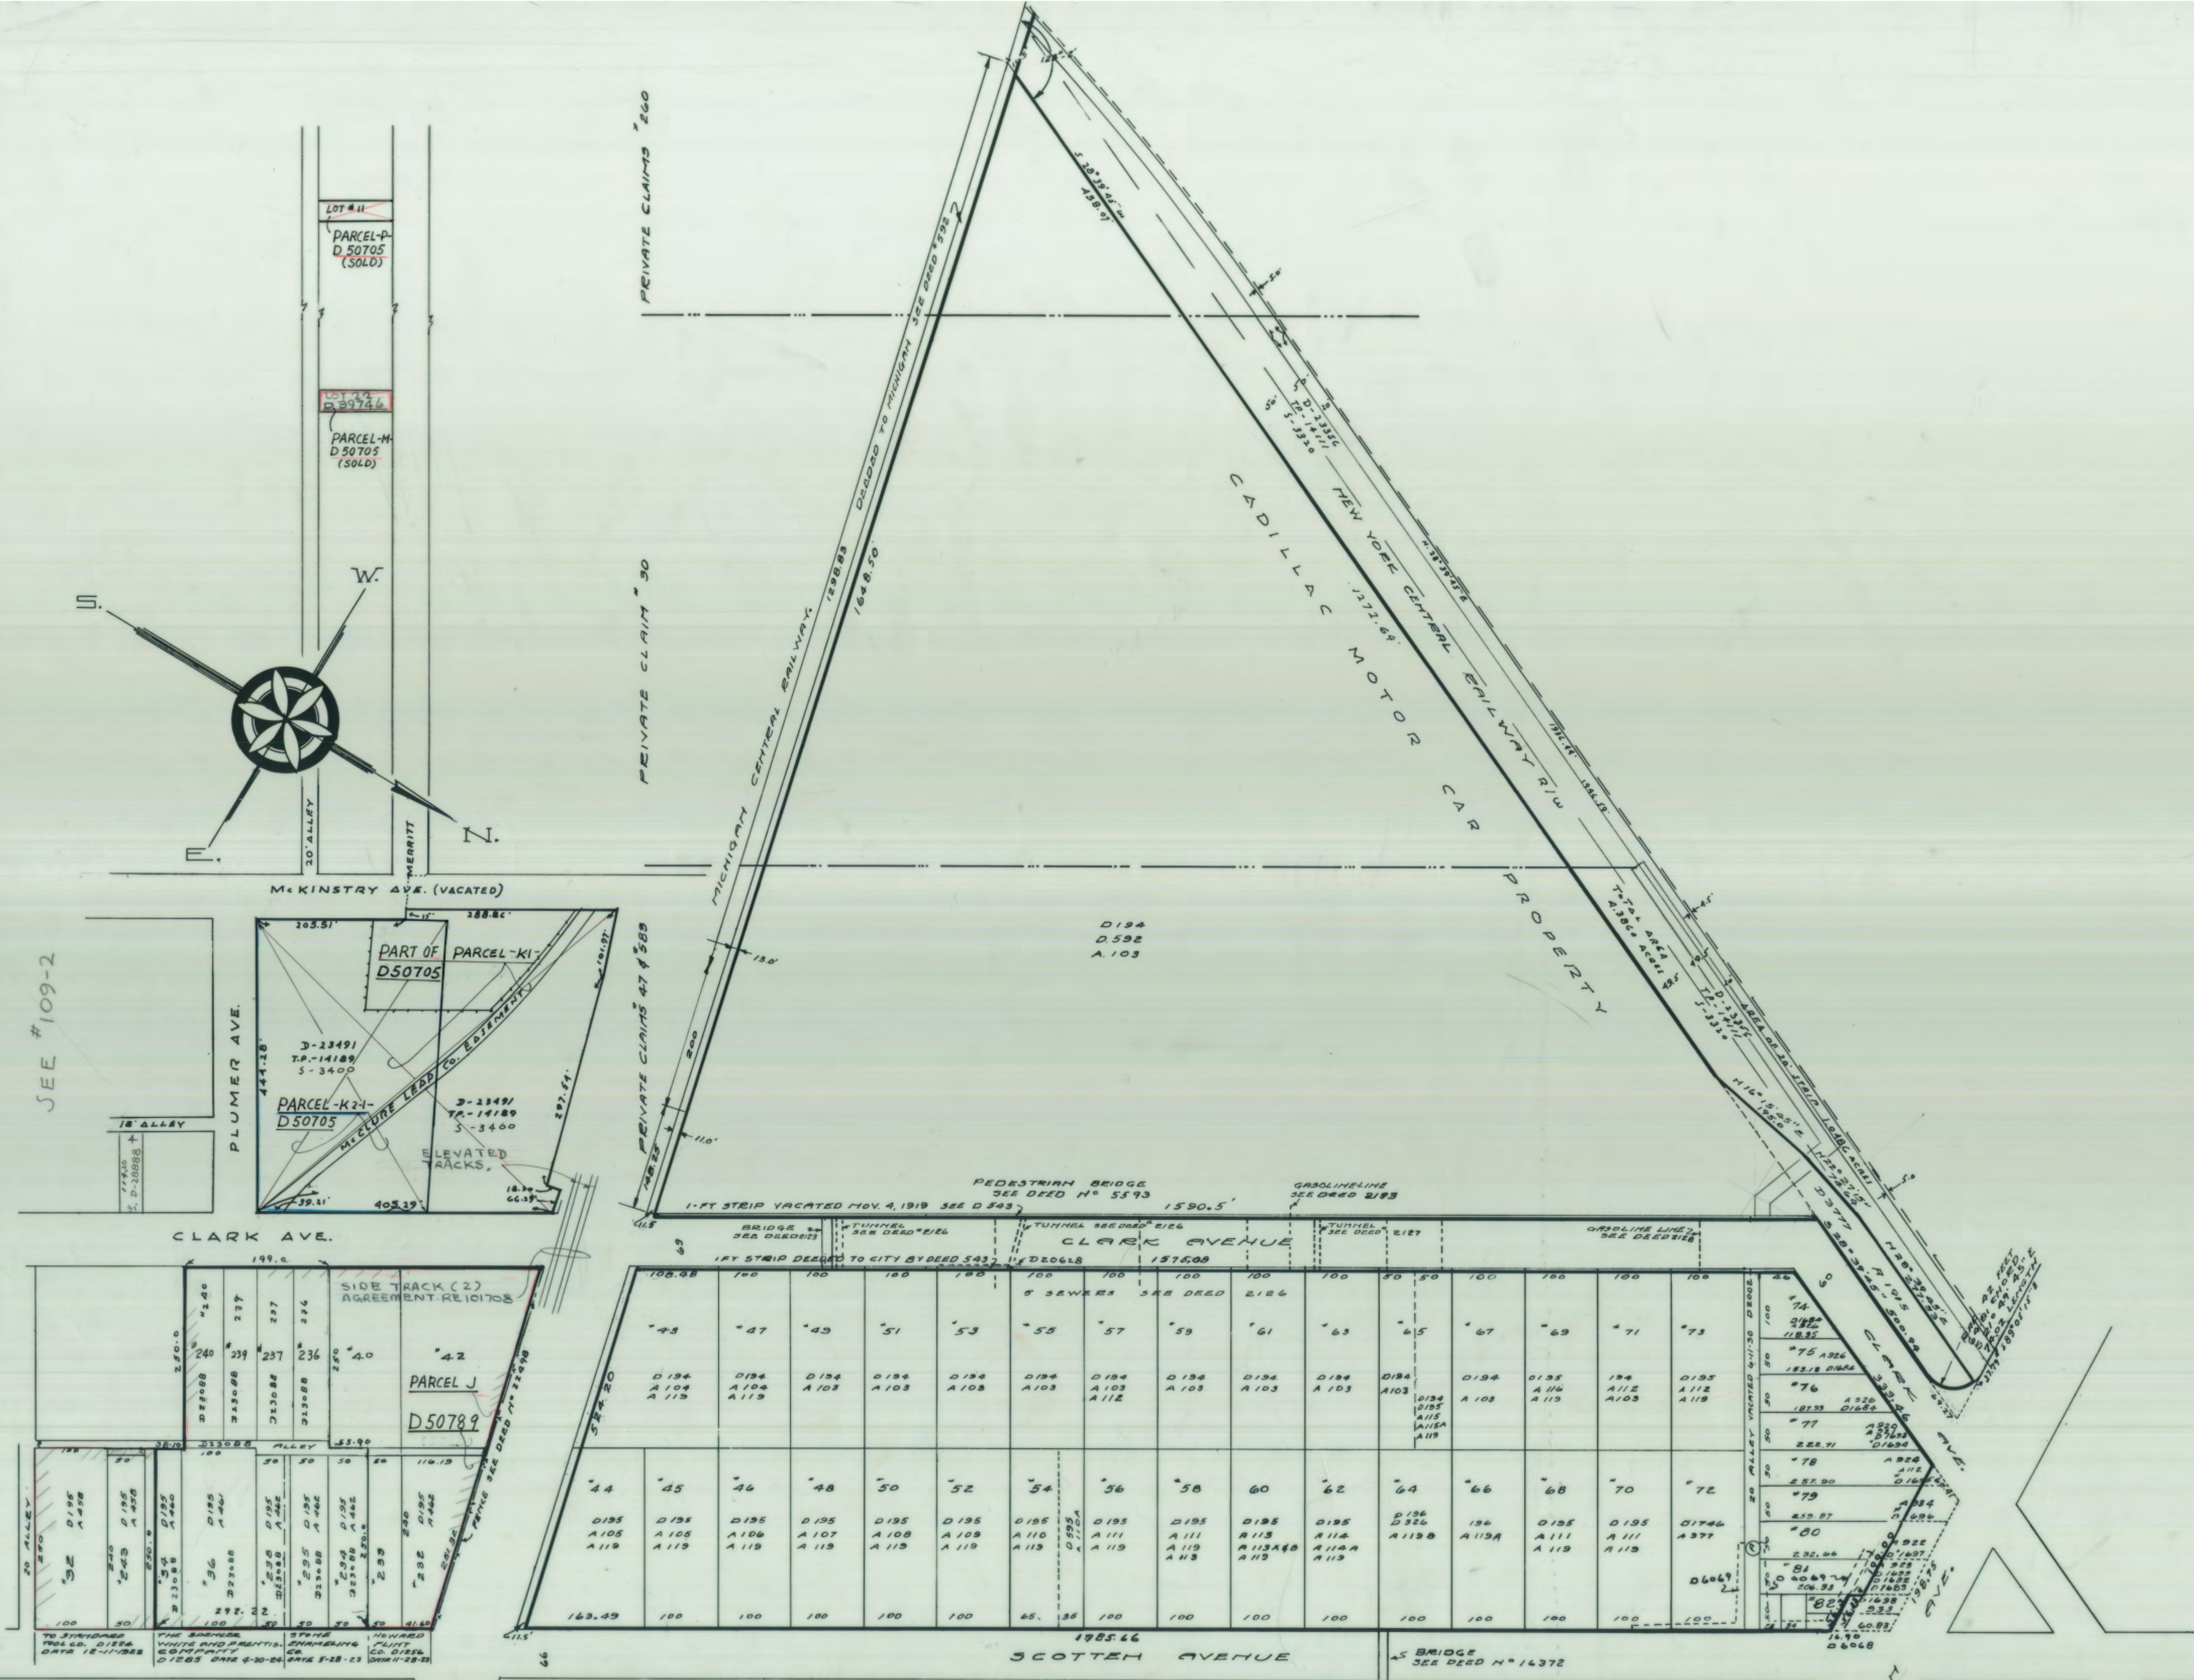

- NOTE
1. FOR LEGAL DESCRIPTION OF PROPERTY - PARCEL "B" SEE D43903, D43352
 2. FOR COMPLETE PROPERTY DESCRIBED IN D 50789, SEE TOGETHER WITH PLOT PLAN NO 109-1, 109-2, 511, 511-1.
 3. FOR LEGAL DESCRIPTION OF PROPERTY - PARCEL - K1 - SEE D 50785
 4. FOR DETAILED PARCELS DESCRIBED IN D 50785, SEE TOGETHER WITH PLOT PLAN NO 109, 483, 483-1, 483-2.

NOTE
GENERAL MOTORS CORPORATION OF DELAWARE HAS TITLE.

DEEDS AND ABSTRACTS		
DEEDS	GRANTOR AND GRANTEE	ABS.
53793	CITY OF DETROIT TO GENERAL MOTORS CORPORATION	103
6068	GENERAL MOTORS CORPORATION TO THE CITY OF DETROIT	104
6069	CITY OF DETROIT TO GENERAL MOTORS CORPORATION	105
16372	CITY OF DETROIT TO GENERAL MOTORS CORPORATION	106
20428	GENERAL MOTORS CORPORATION TO THE CITY OF DETROIT	107
21498	GENERAL MOTORS CORPORATION TO THE CITY OF DETROIT	108
23088	THE UDYLITE CORPORATION TO GENERAL MOTORS CORPORATION	109
23088A	GENERAL MOTORS CORPORATION TO THE UDYLITE CORPORATION	110
23491	N.Y.C. RR. TO CADILLAC MOTOR	111
23585	N.Y.C. RR. TO CADILLAC MOTOR	112
RE11030	W.R. RAILLIF TO CADILLAC MOTOR	113
39744	LOLA SMITH TO CADILLAC MOTOR	114
43903	CADILLAC MOTOR - NOTICE OF COMMENCEMENT	115
13352	CADILLAC MOTOR - NOTICE OF COMMENCEMENT	116
RE10788	SIDE TRACK AGREEMENT - CITY OF DETROIT	117
50789	CADILLAC MOTOR CAR DIVISION TO HSA	118
50785	CADILLAC MOTOR CAR DIVISION TO DETROIT ECONOMIC GROWTH ASSOCIATION	119

DEEDS AND ABSTRACTS		
DEED	LOTS & NUMBERS	ABS.
134	CLAIM "30" & 260 47 & 583	103
	"43" "47" "49" "51" "53" "55" "57"	104
	"59" "61" "63" "65" "67" "71"	105
135	44, 45, 46, 48, 50, 52, 54, 56, 58	106
	60, 62, 64, 66, 68, 70 & 72	107
136	LOTS "64" & "66"	108
326	LOT "64"	109
328	GMC TO CITY	110
332	GMC TO MICHIGAN CENTRAL	111
335	LOT "54"	112

DEEDS AND ABSTRACTS		
DEED	LOTS & NUMBERS	ABS.
1224	GMC TO STANHOPE TOOL CO	113
1256	GMC TO H. FLINTLINE CO	114
1285	BRITISH WHITE & PRETINCO	115
1482	LOT "81"	116
1483	LOT "81"	117
1484	LOT "75" "76" "74"	118
1483	LOT "77"	119
1484	LOT "77"	120
1485	LOT "78"	121
1486	LOT "78"	122
1487	LOT "80"	123
1488	LOT "82"	124
1489	LOT "81"	125
1490	LOT "81"	126
1491	LOT "81"	127
1828	LOT "81"	464
1829	LOT "81"	