


ARCHITECTURAL SURVEY
OF THE CLARK STREET TECHNOLOGY PARK SITE
CITY OF DETROIT, WAYNE COUNTY, MICHIGAN.


NOVEMBER 17, 1997

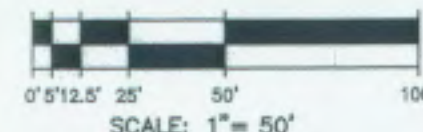


SURVEY NO. 18693

SHEET 2 OF 3 SHEETS
ARCHITECTURAL SURVEY NOTES
AND LEGEND - SEE SHEET 1

FOR: GENERAL MOTORS CORPORATION

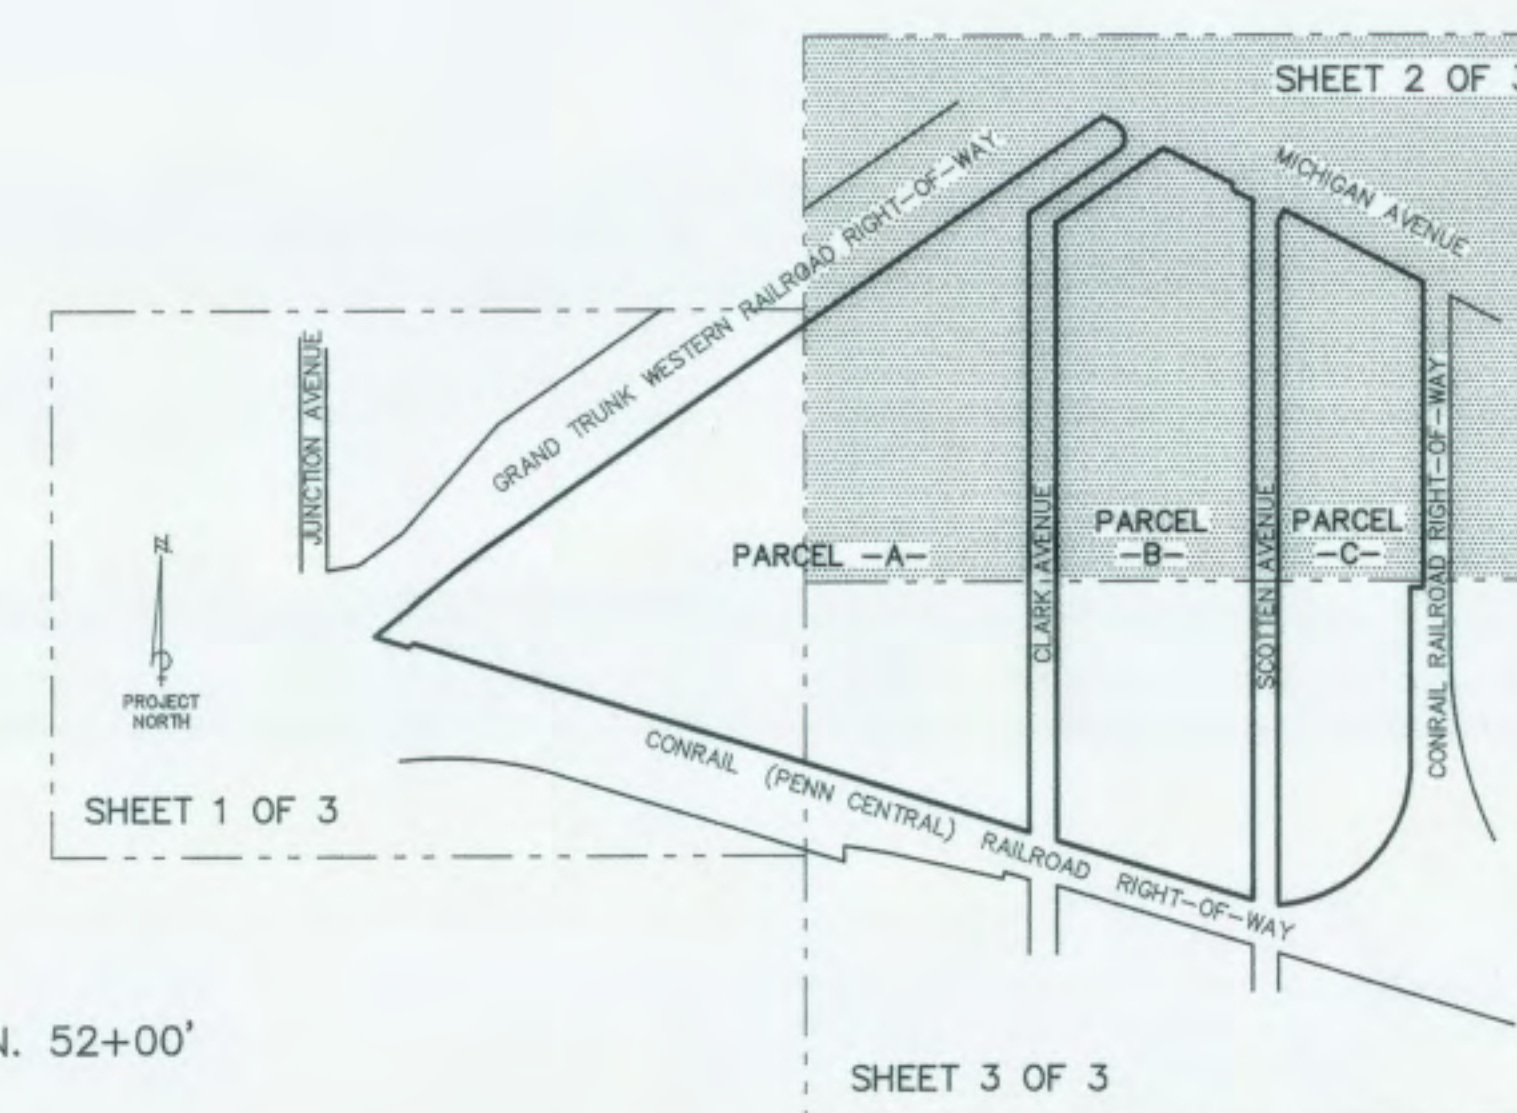

-LOCATION MAP-
SCALE: NONE

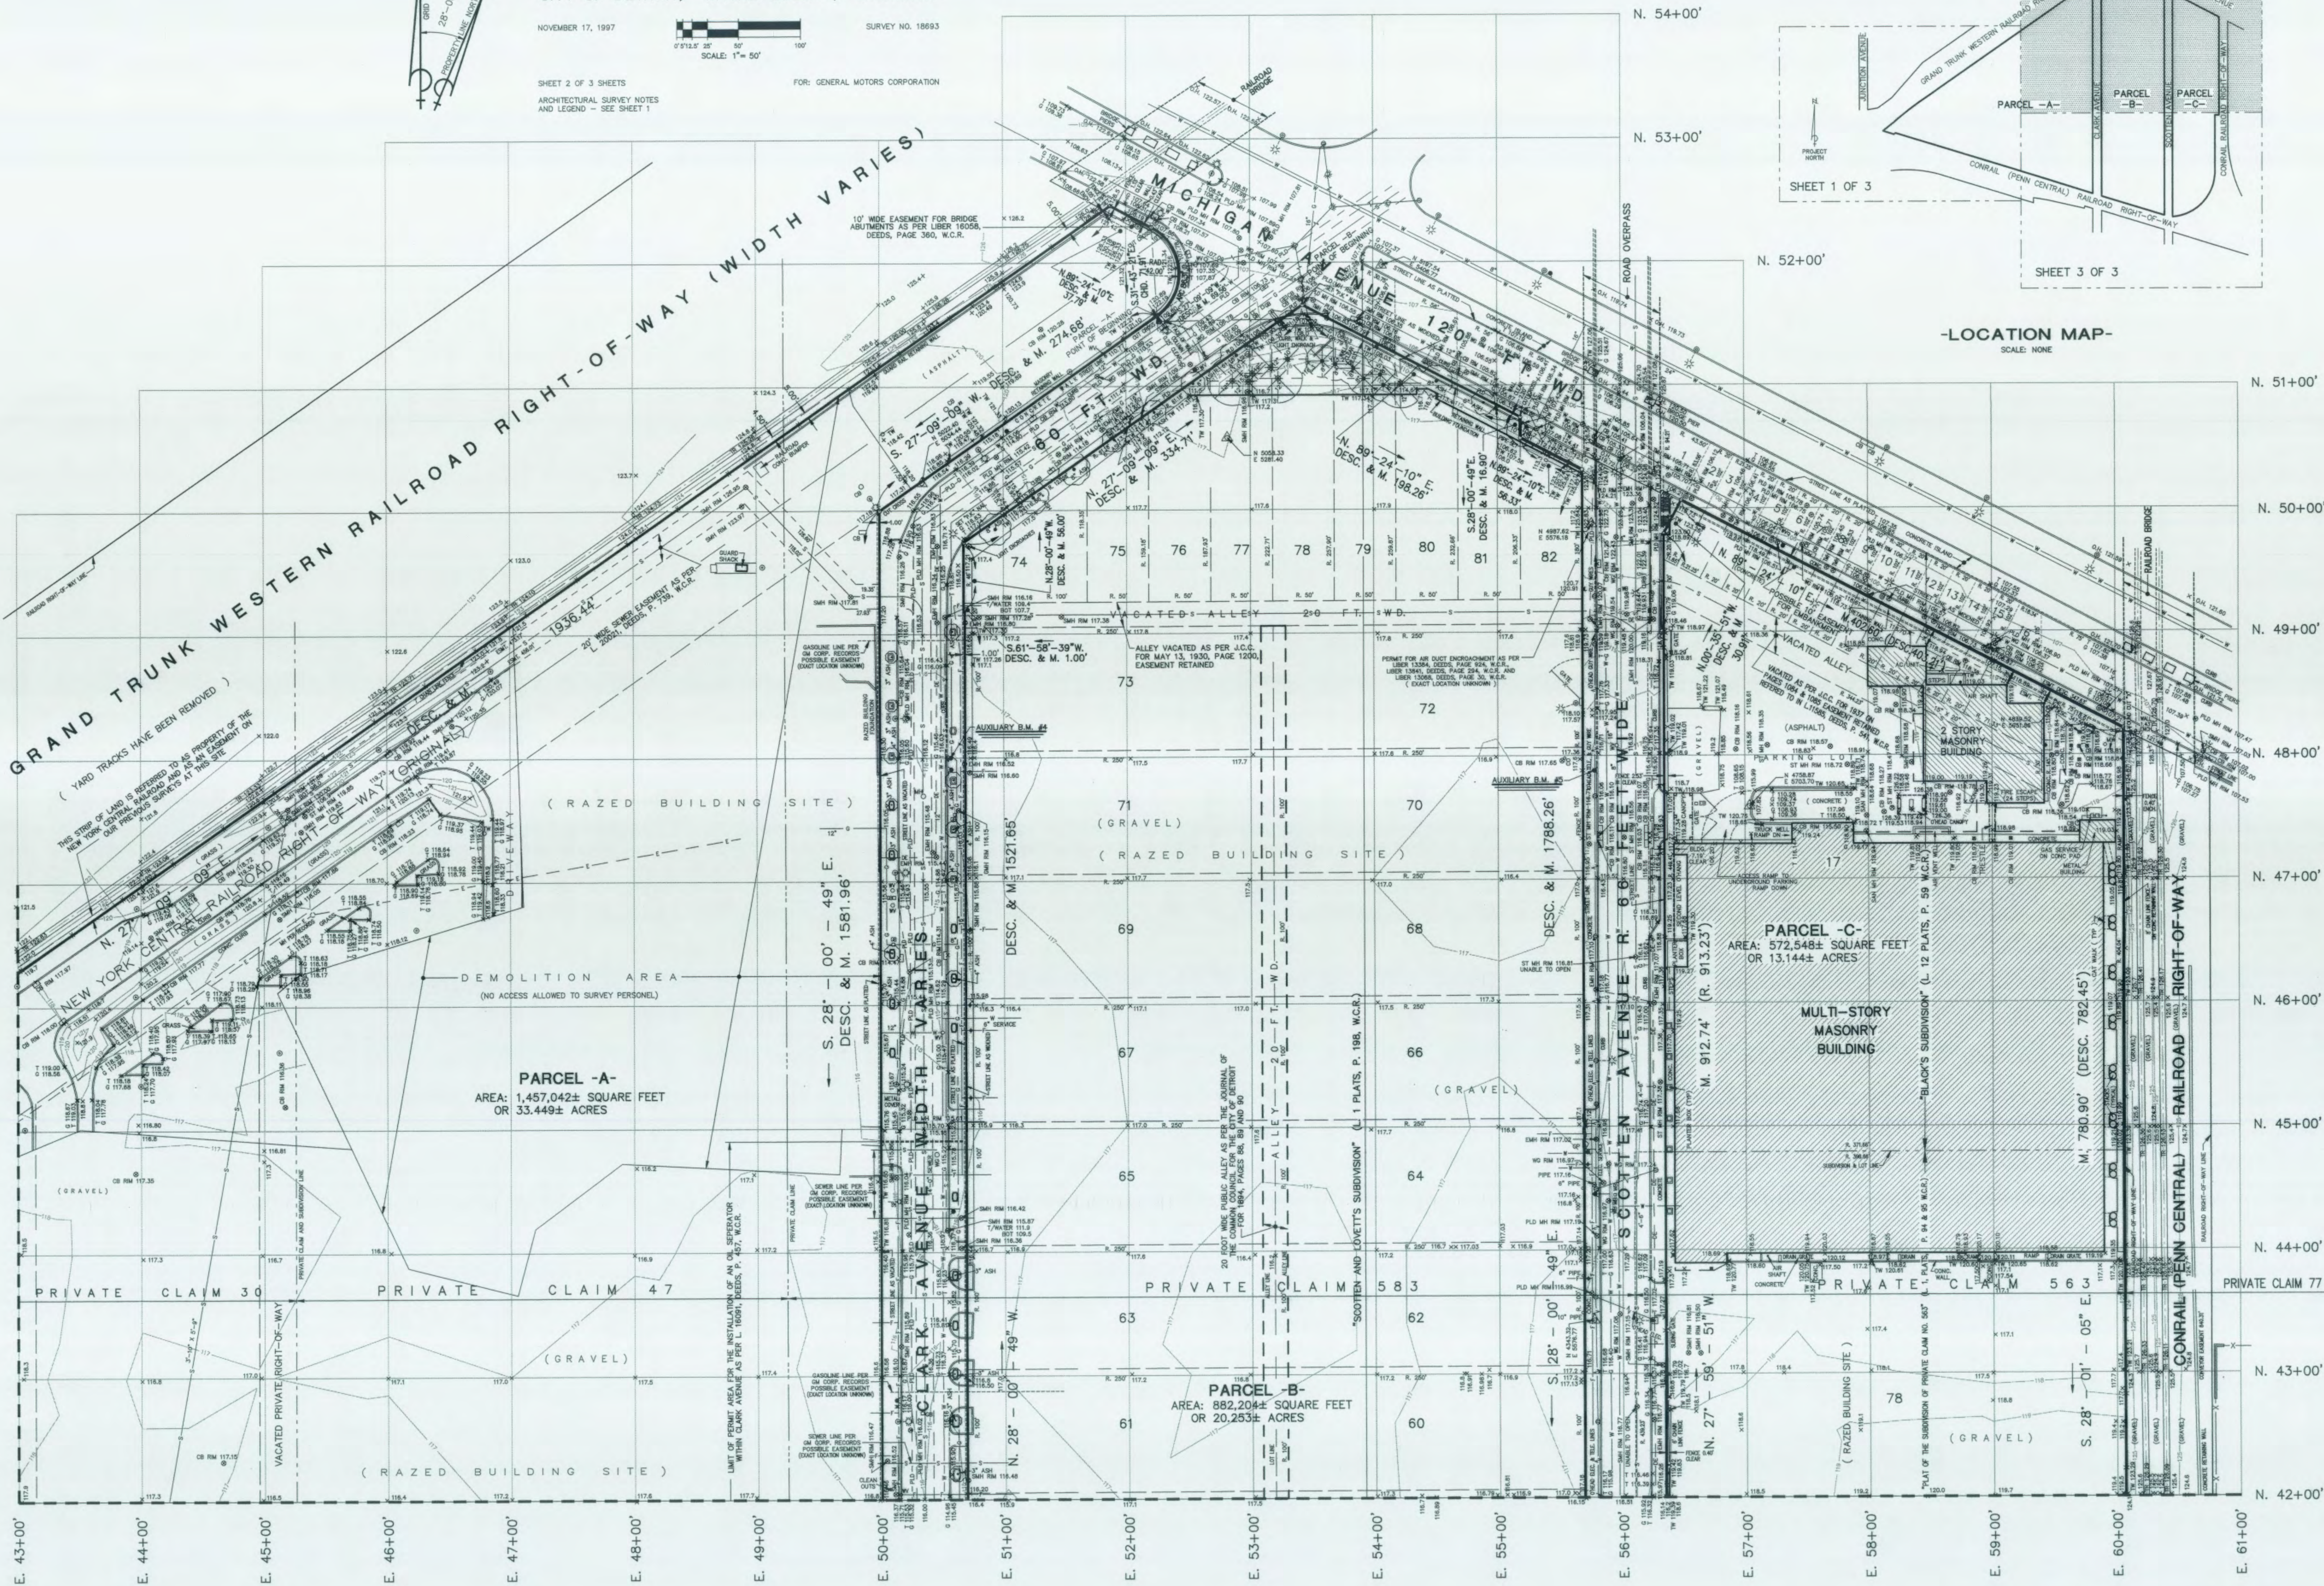

Clark St. Redevelopment
Industrial Land
18930 - Map 5/G

DAVID C. ADAMS & SON
REGISTERED LAND SURVEYORS, INC.
25517 FIVE MILE ROAD
DETROIT, MICHIGAN 48239-3228
(313) 538-1222