


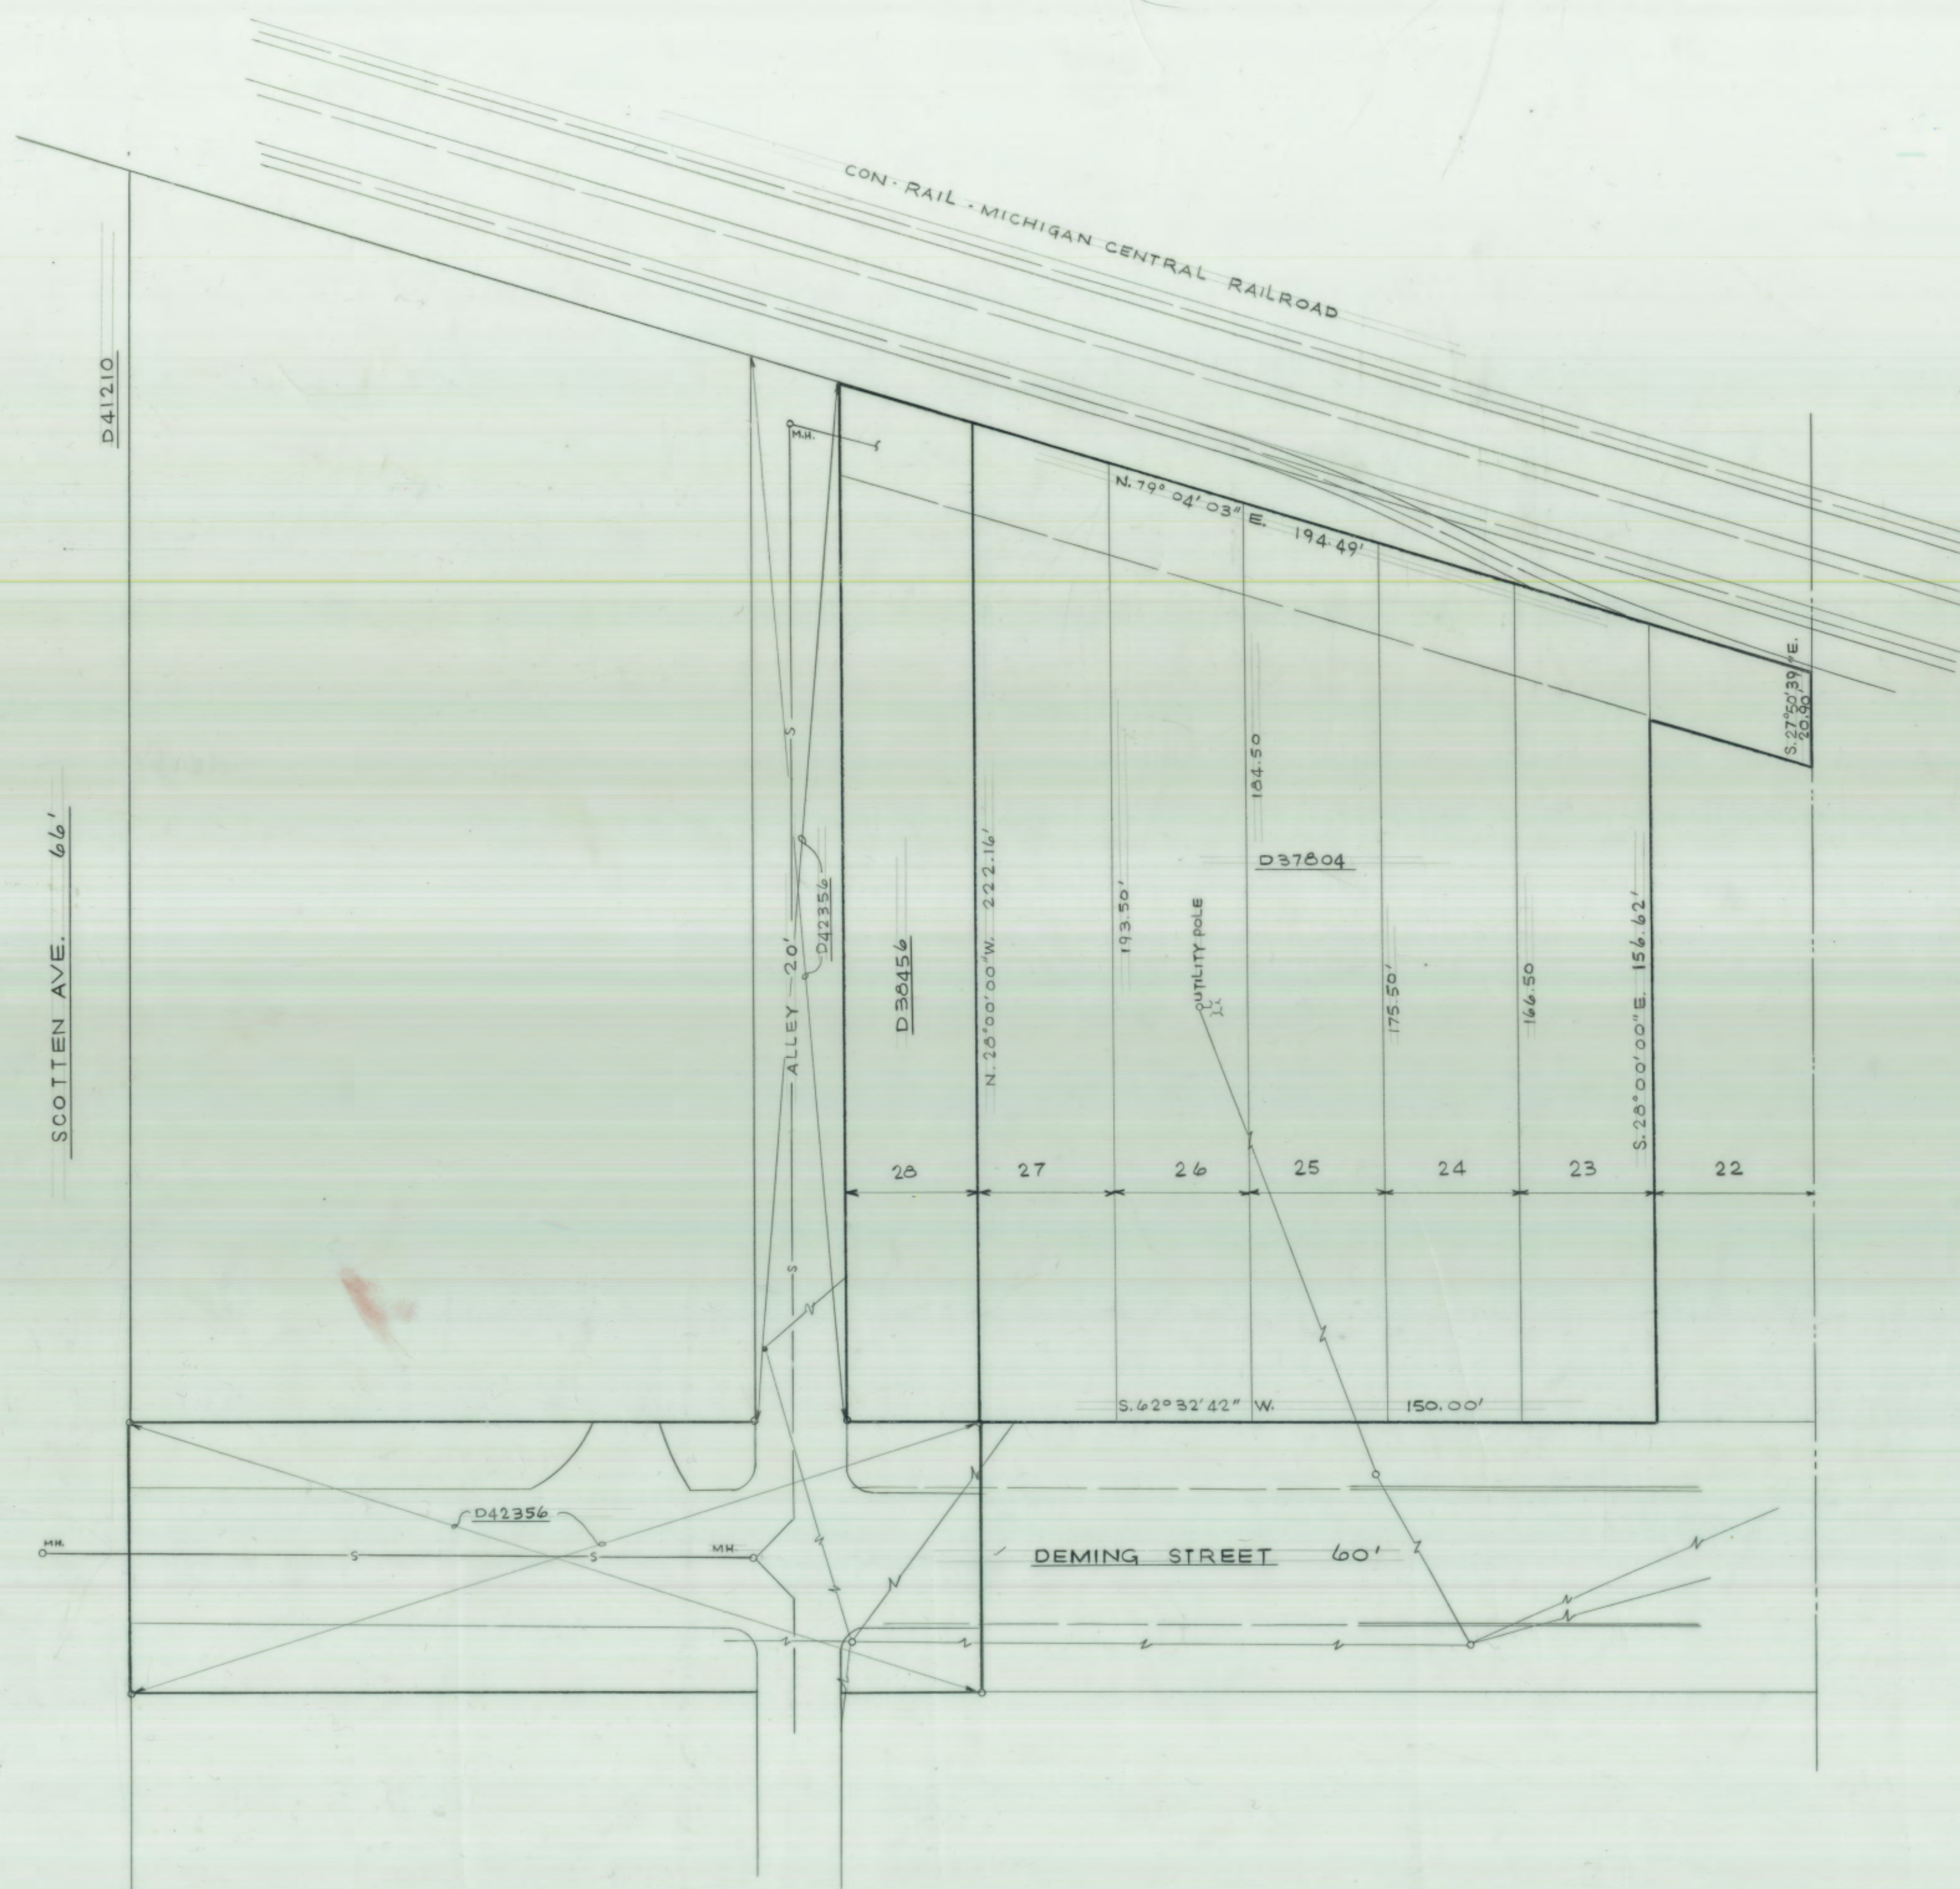

SCALE 1"=20'

N

DOCUMENTS

DEED NO.	GRANTOR & GRANTEE	T. D.
37804	C AND R ASSOCIATES TO CADILLAC MOTOR	21877
38456	WAYNE BY-PRODUCTS TO CADILLAC MOTOR	22239
41210	CITY OF DETROIT TO CADILLAC MOTOR	23737
42356	CITY OF DETROIT TO CADILLAC MOTOR CAR	
43352	CADILLAC MOTOR - NOTICE OF COMMENCEMENT	

Clark St. Redevelopment
Industrial Land
12930 - Map 2/2

GENERAL MOTORS CORP. - REAL ESTATE - OFFICE OF THE SECRETARY - 8-217 GENERAL MOTORS BUILDING DETROIT			
DIVISION	Cadillac Motor Car	DRAWN BY	CHKD. BY
LOCATION	DETROIT MICHIGAN	WH	9-8-78
ADDRESS	SCOTTEN AVE	TRACED BY	SCALE
TITLE	PLOT PLAN	1"=20'	PLAN NO. 511-2