PROJECT NO. SHEET NO.

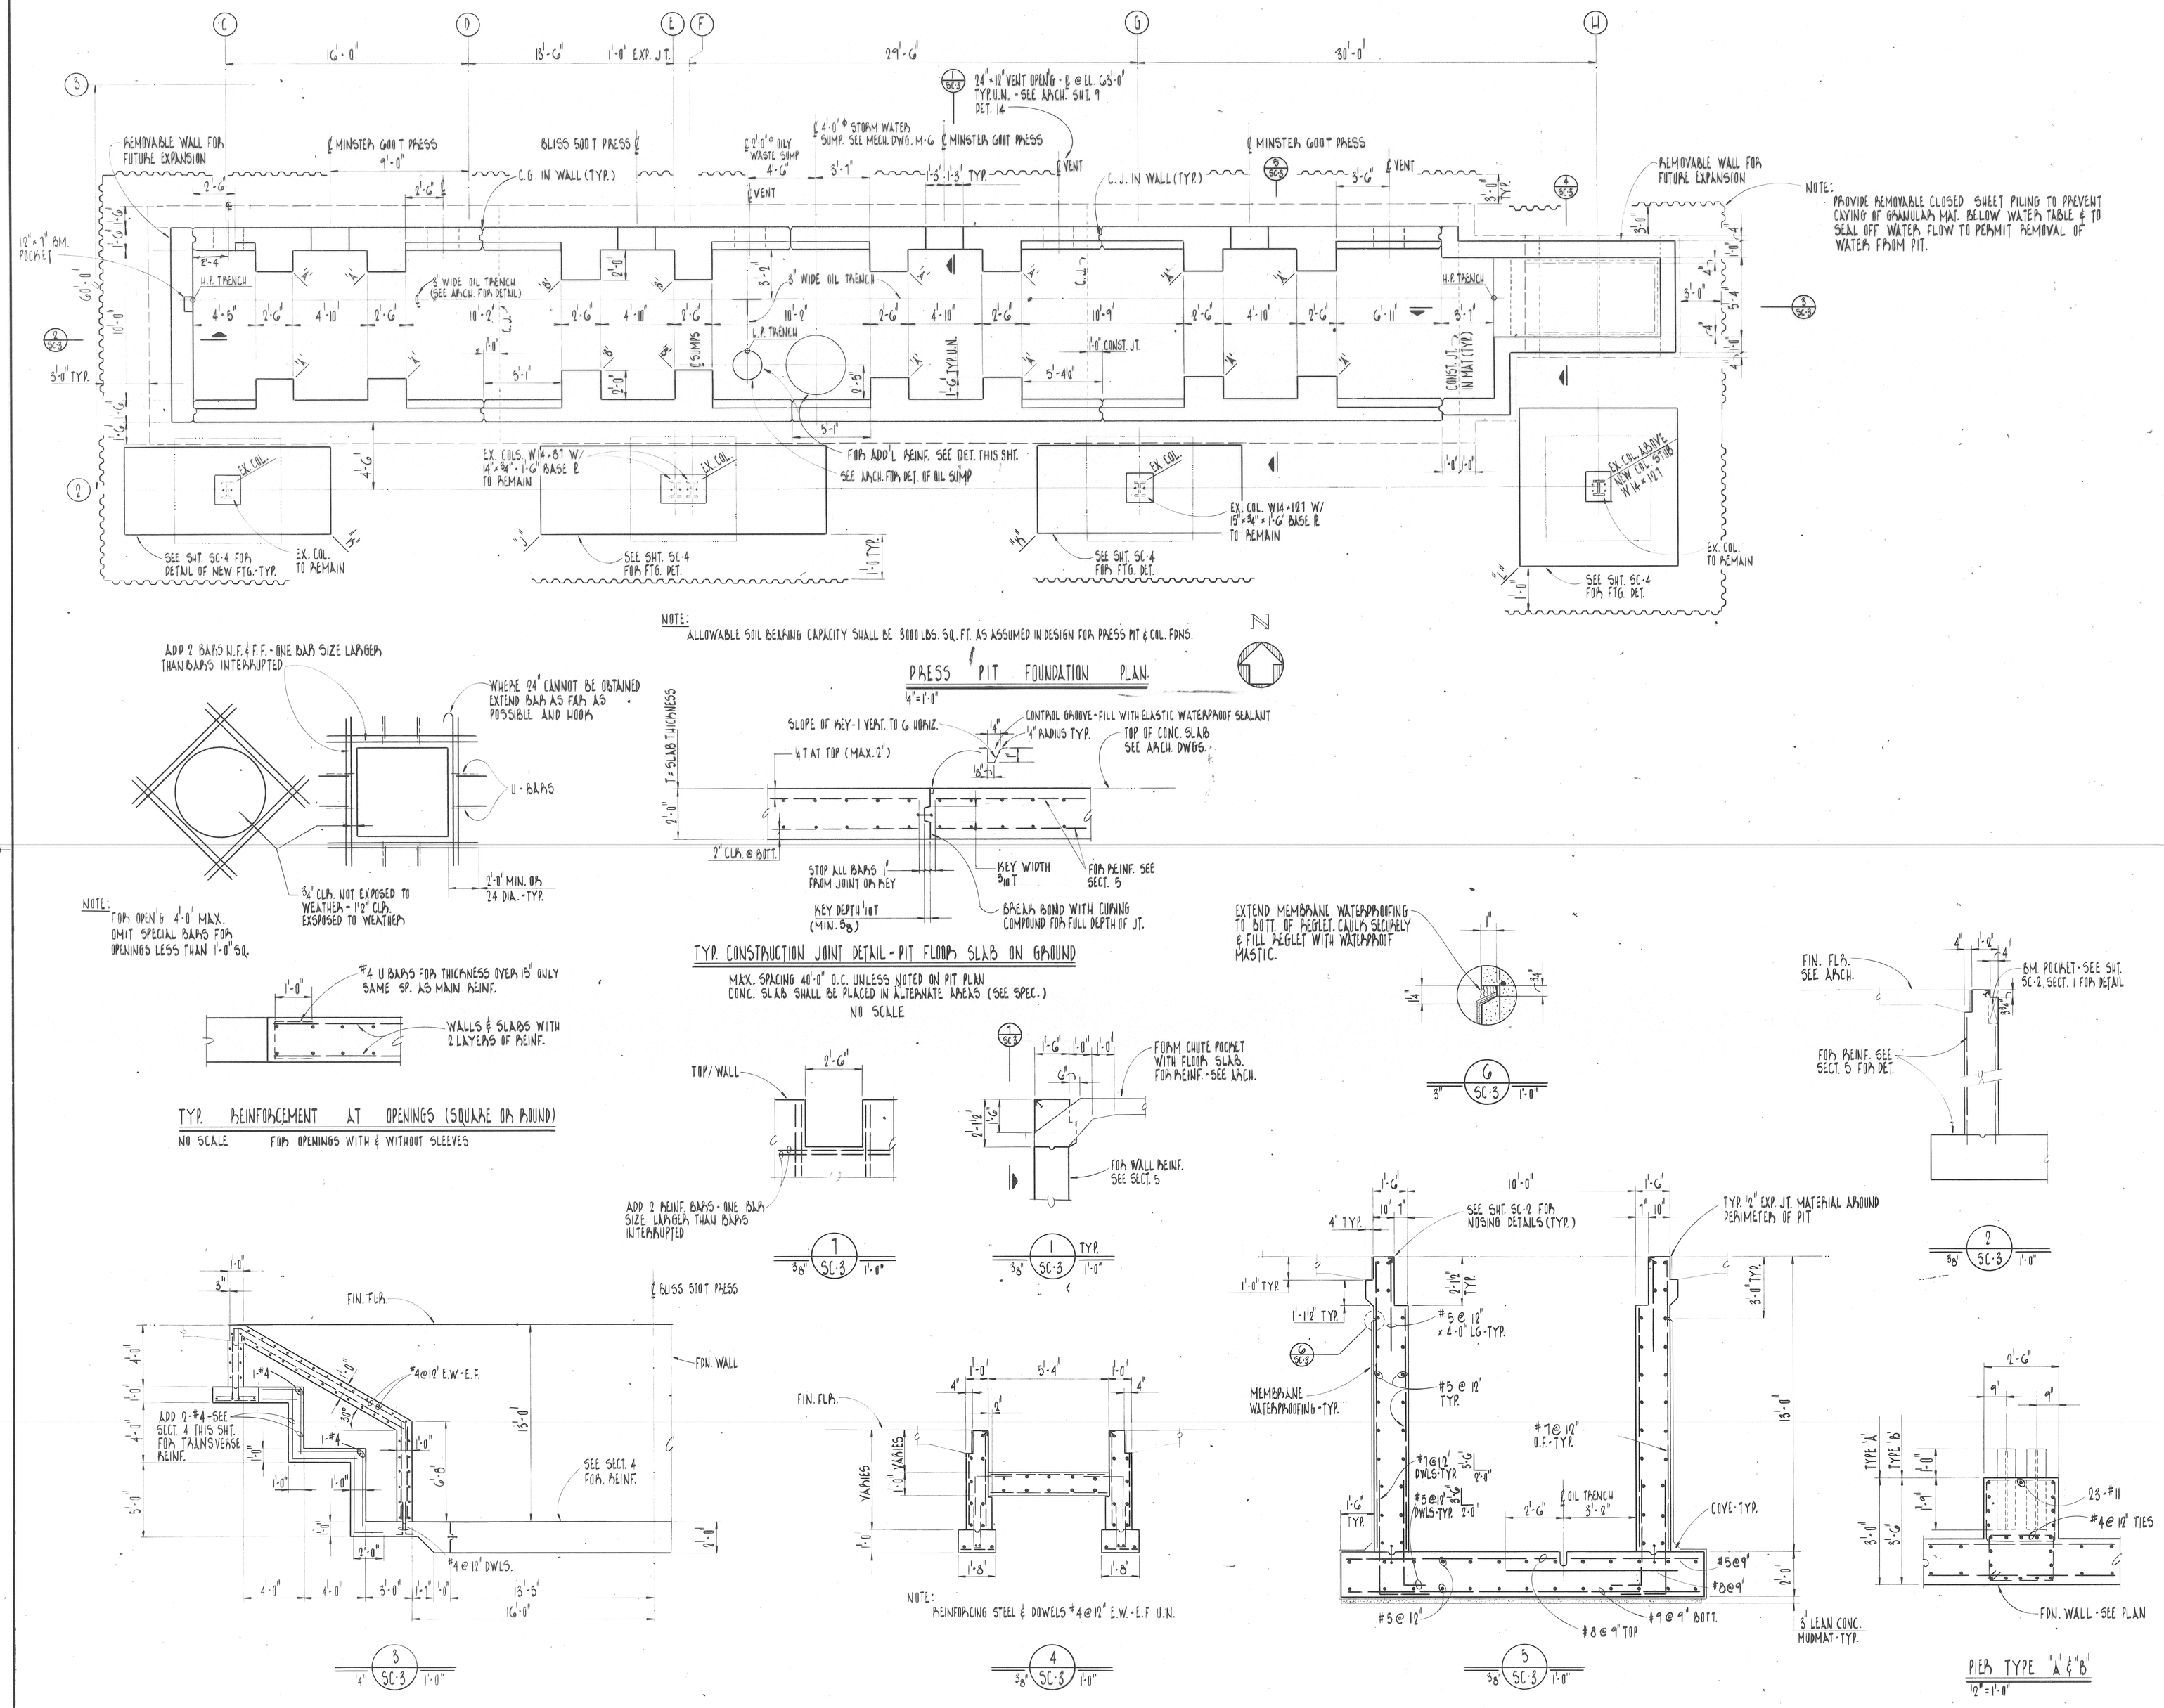

NOTE:
ALLOWABLE SOIL BEARING CAPACITY SHALL BE 3000 LBS. SQ. FT. AS ASSUMED IN DESIGN FOR PRESS PIT & COL. FDNS.

PRESS PIT FOUNDATION PLAN.

1/4" = 1'-0"

NOTE:
FOR OPEN'G 4'-0" MAX. OMIT SPECIAL BARS FOR OPENINGS LESS THAN 1'-0" SQ.

TYP. REINFORCEMENT AT OPENINGS (SQUARE OR ROUND)

NO SCALE FOR OPENINGS WITH & WITHOUT SLEEVES

TYP. CONSTRUCTION JOINT DETAIL - PIT FLOOR SLAB ON GROUND

MAX. SPACING 40'-0" O.C. UNLESS NOTED ON PIT PLAN
CONC. SLAB SHALL BE PLACED IN ALTERNATE BAYS (SEE SPEC.)

NO SCALE

NOTE:
REINFORCING STEEL & DOWELS #4@12" E.W.-E.F U.N.

PIER TYPE "A" & "B"
1/2" = 1'-0"

DATE	ISSUED FOR	APPROVAL	APPROVAL
7-26-78	BULL. P.C. #1	R. Lepori	

NO.	DATE	BY	APPROVAL	APPROVAL
#5	10-12-78	R.A.	R. Lepori	

REVISIONS

CONTRACT SIGNATURES — CERTIFIED BY

FOR THE OWNER

FOR THE CONTRACTOR — DATE

GM Plant Engineering & Construction

General Motors Corporation 485 West Milwaukee Avenue Detroit, Michigan 48202

MANUFACTURING BUILDING MODIFICATIONS

FOR

DELCO MORAINE DIVISION

GENERAL MOTORS CORPORATION
FREDERICKSBURG VIRIGINIA

PROJECT TITLE

PRESS PIT FDN. PLAN, SECTIONS & DETAILS

SHEET TITLE

OWNER'S IDENTIFICATION — PROJECT NUMBER: 4909

DATE

DRAWN BY B.J. HARDING

JOB CAPT. R. PISTIC, D. GERSDORFF

SHEET NUMBER: SC-3

P. E. & C. 145 REV. 5-78 K&E 19 1155 5-78 3869+