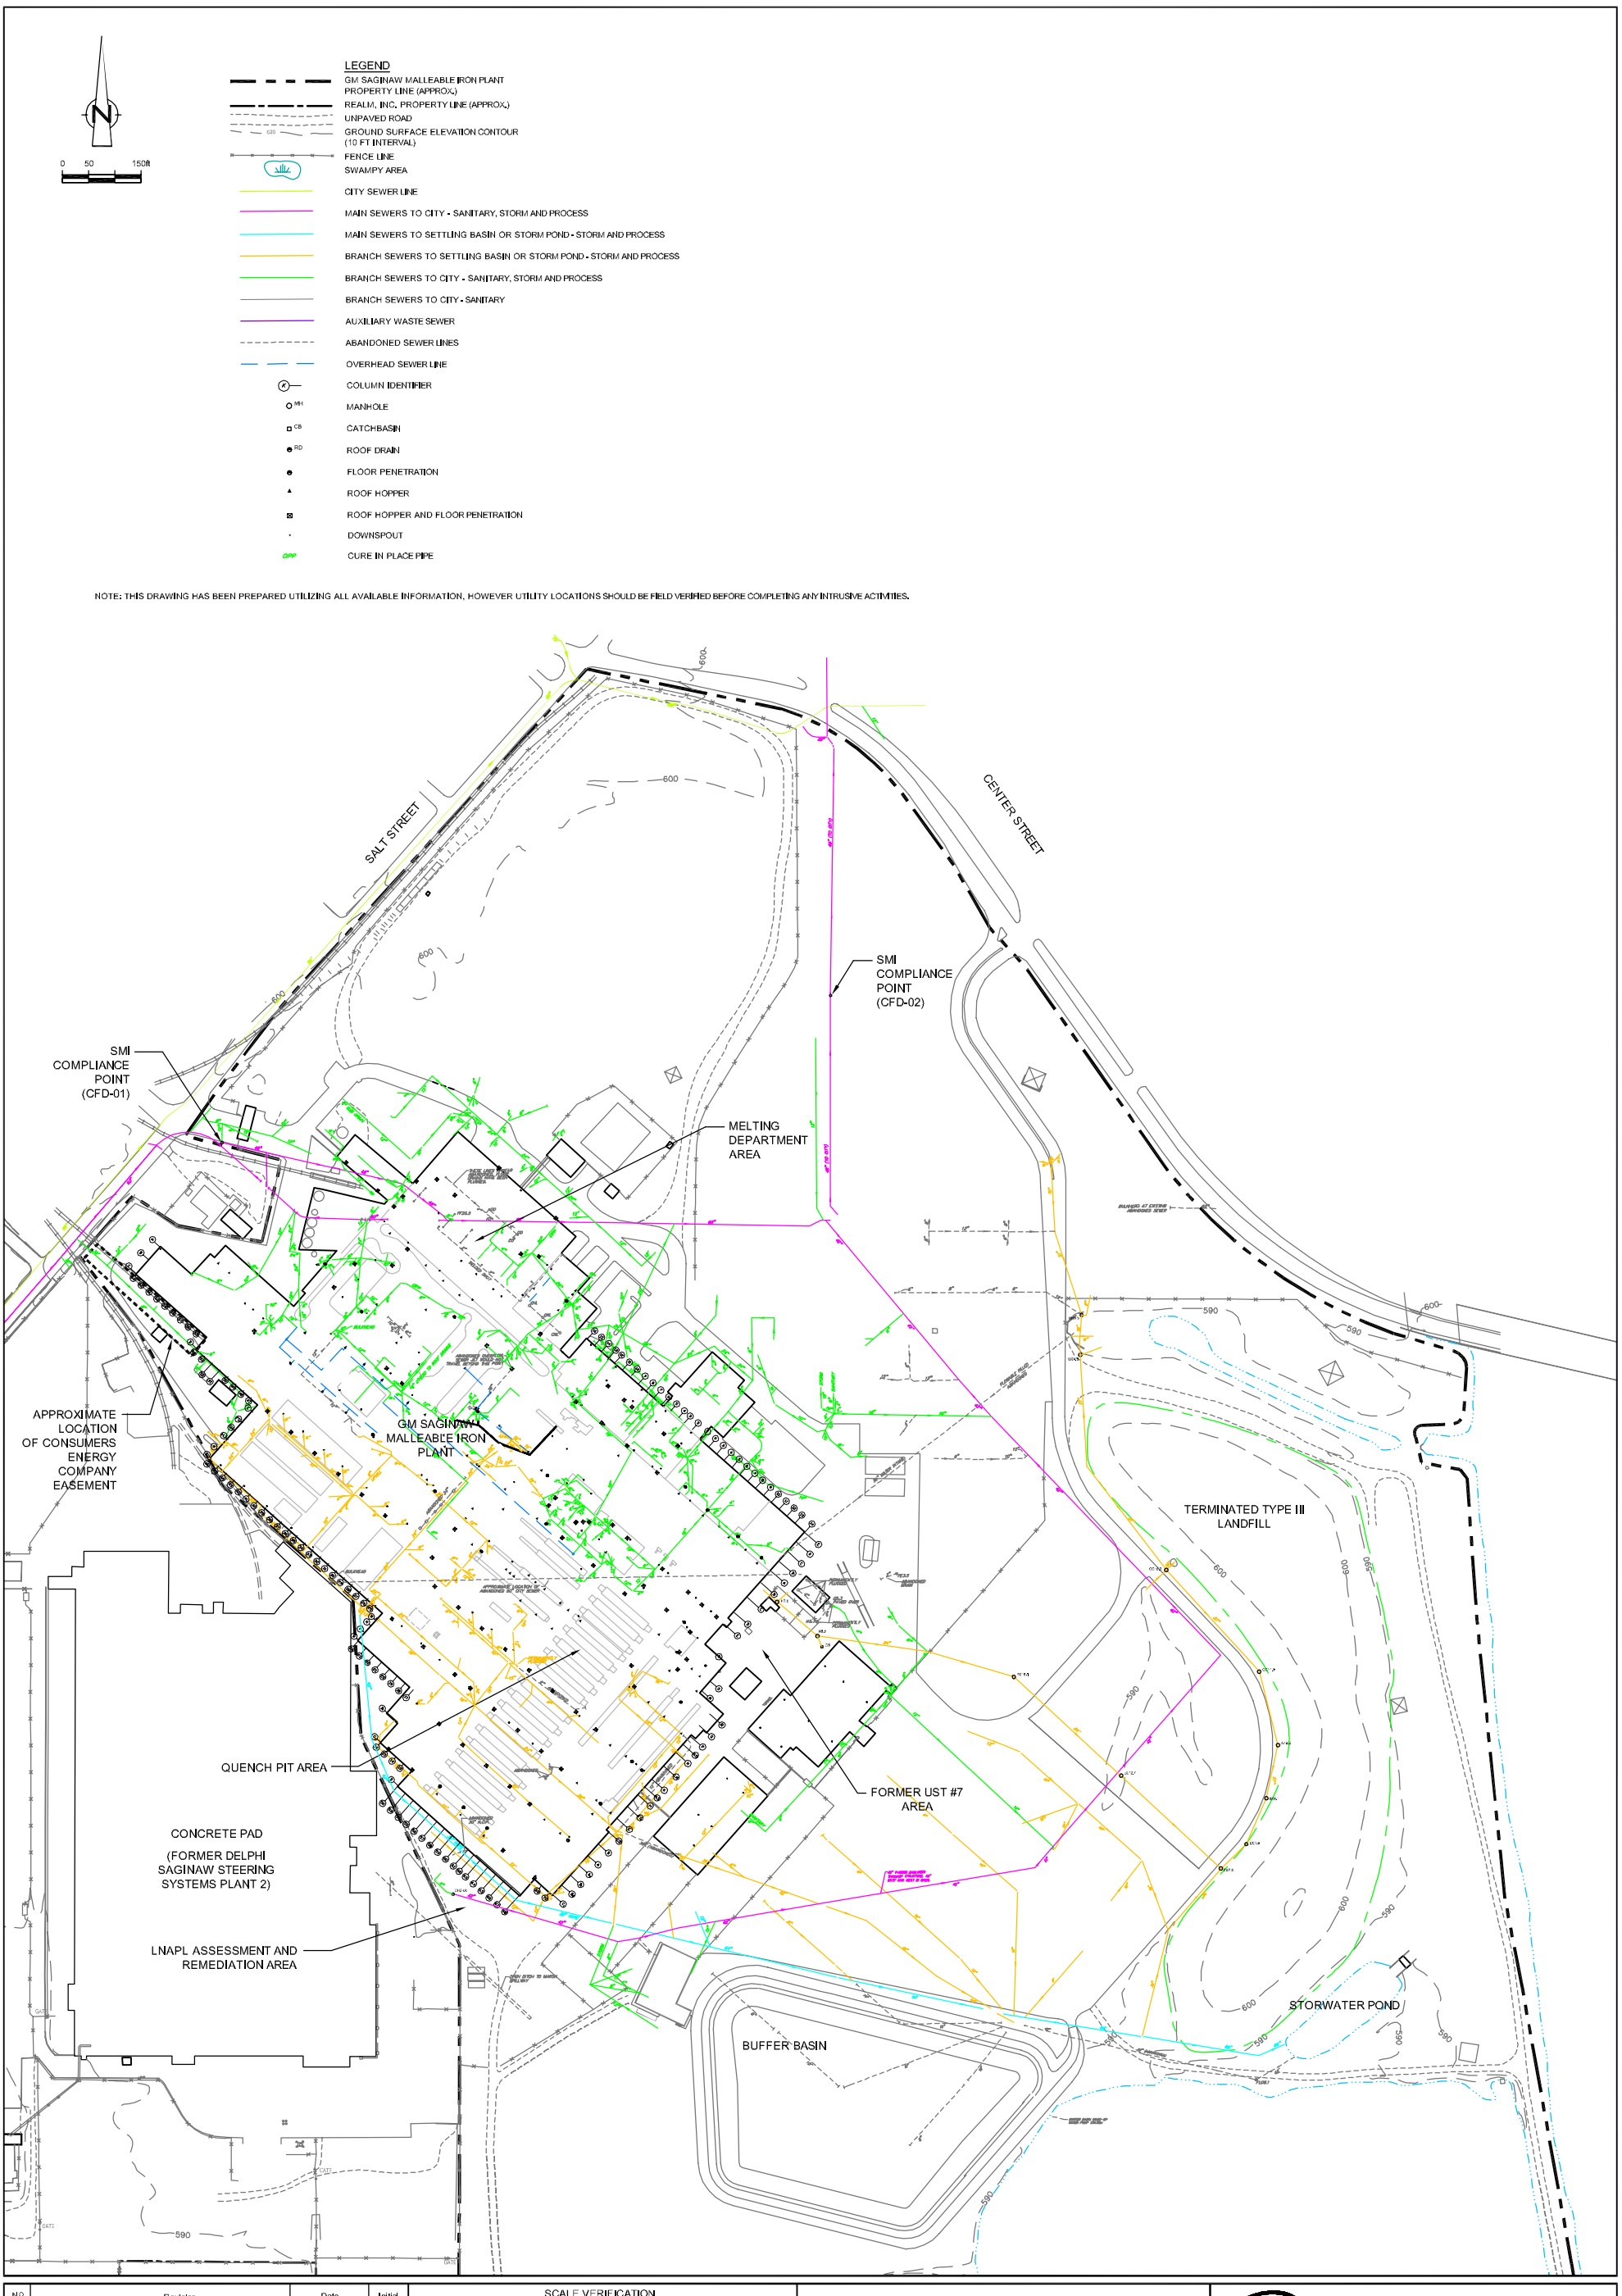

Nº	Revision	Date	Initial

SCALE VERIFICATION

THIS BAR MEASURES 1" ON ORIGINAL. ADJUST SCALE ACCORDINGLY.

Approved

STATE OF MICHIGAN — IAN KERR RICHARDSON — No. 45336 — LICENSED PROFESSIONAL ENGINEER

MAY 28/09

GENERAL MOTORS POWERTRAIN SMI
SAGINAW, MIGHIGAN

EXISTING SEWER LAYOUT AND COMPLIANCE MONITORING LOCATIONS

CONESTOGA-ROVERS & ASSOCIATES

Source References:

Project Manager:	Reviewed By:	Date:
M.T.	J.P.	MAY 2009
Scale: 1"=150'	Project Nº: 07878-06	Report Nº: PRES013 — Drawing Nº: figure 1

07878-06(PRES013)GN-WA001 MAY 28/2009